FILED
GREENVILLE CO. S. C.
FEB 27 4 21 PM '80
DONNIE S. TANKERSLEY
R.M.C.

MICROFILMED

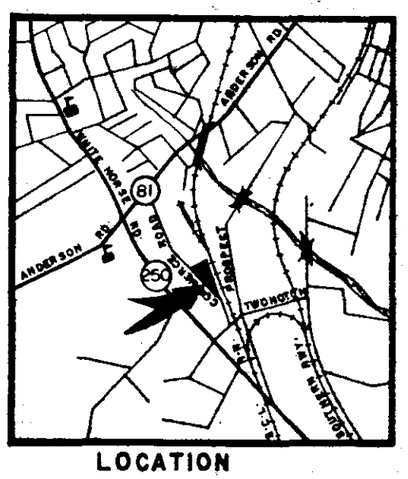

LOCATION

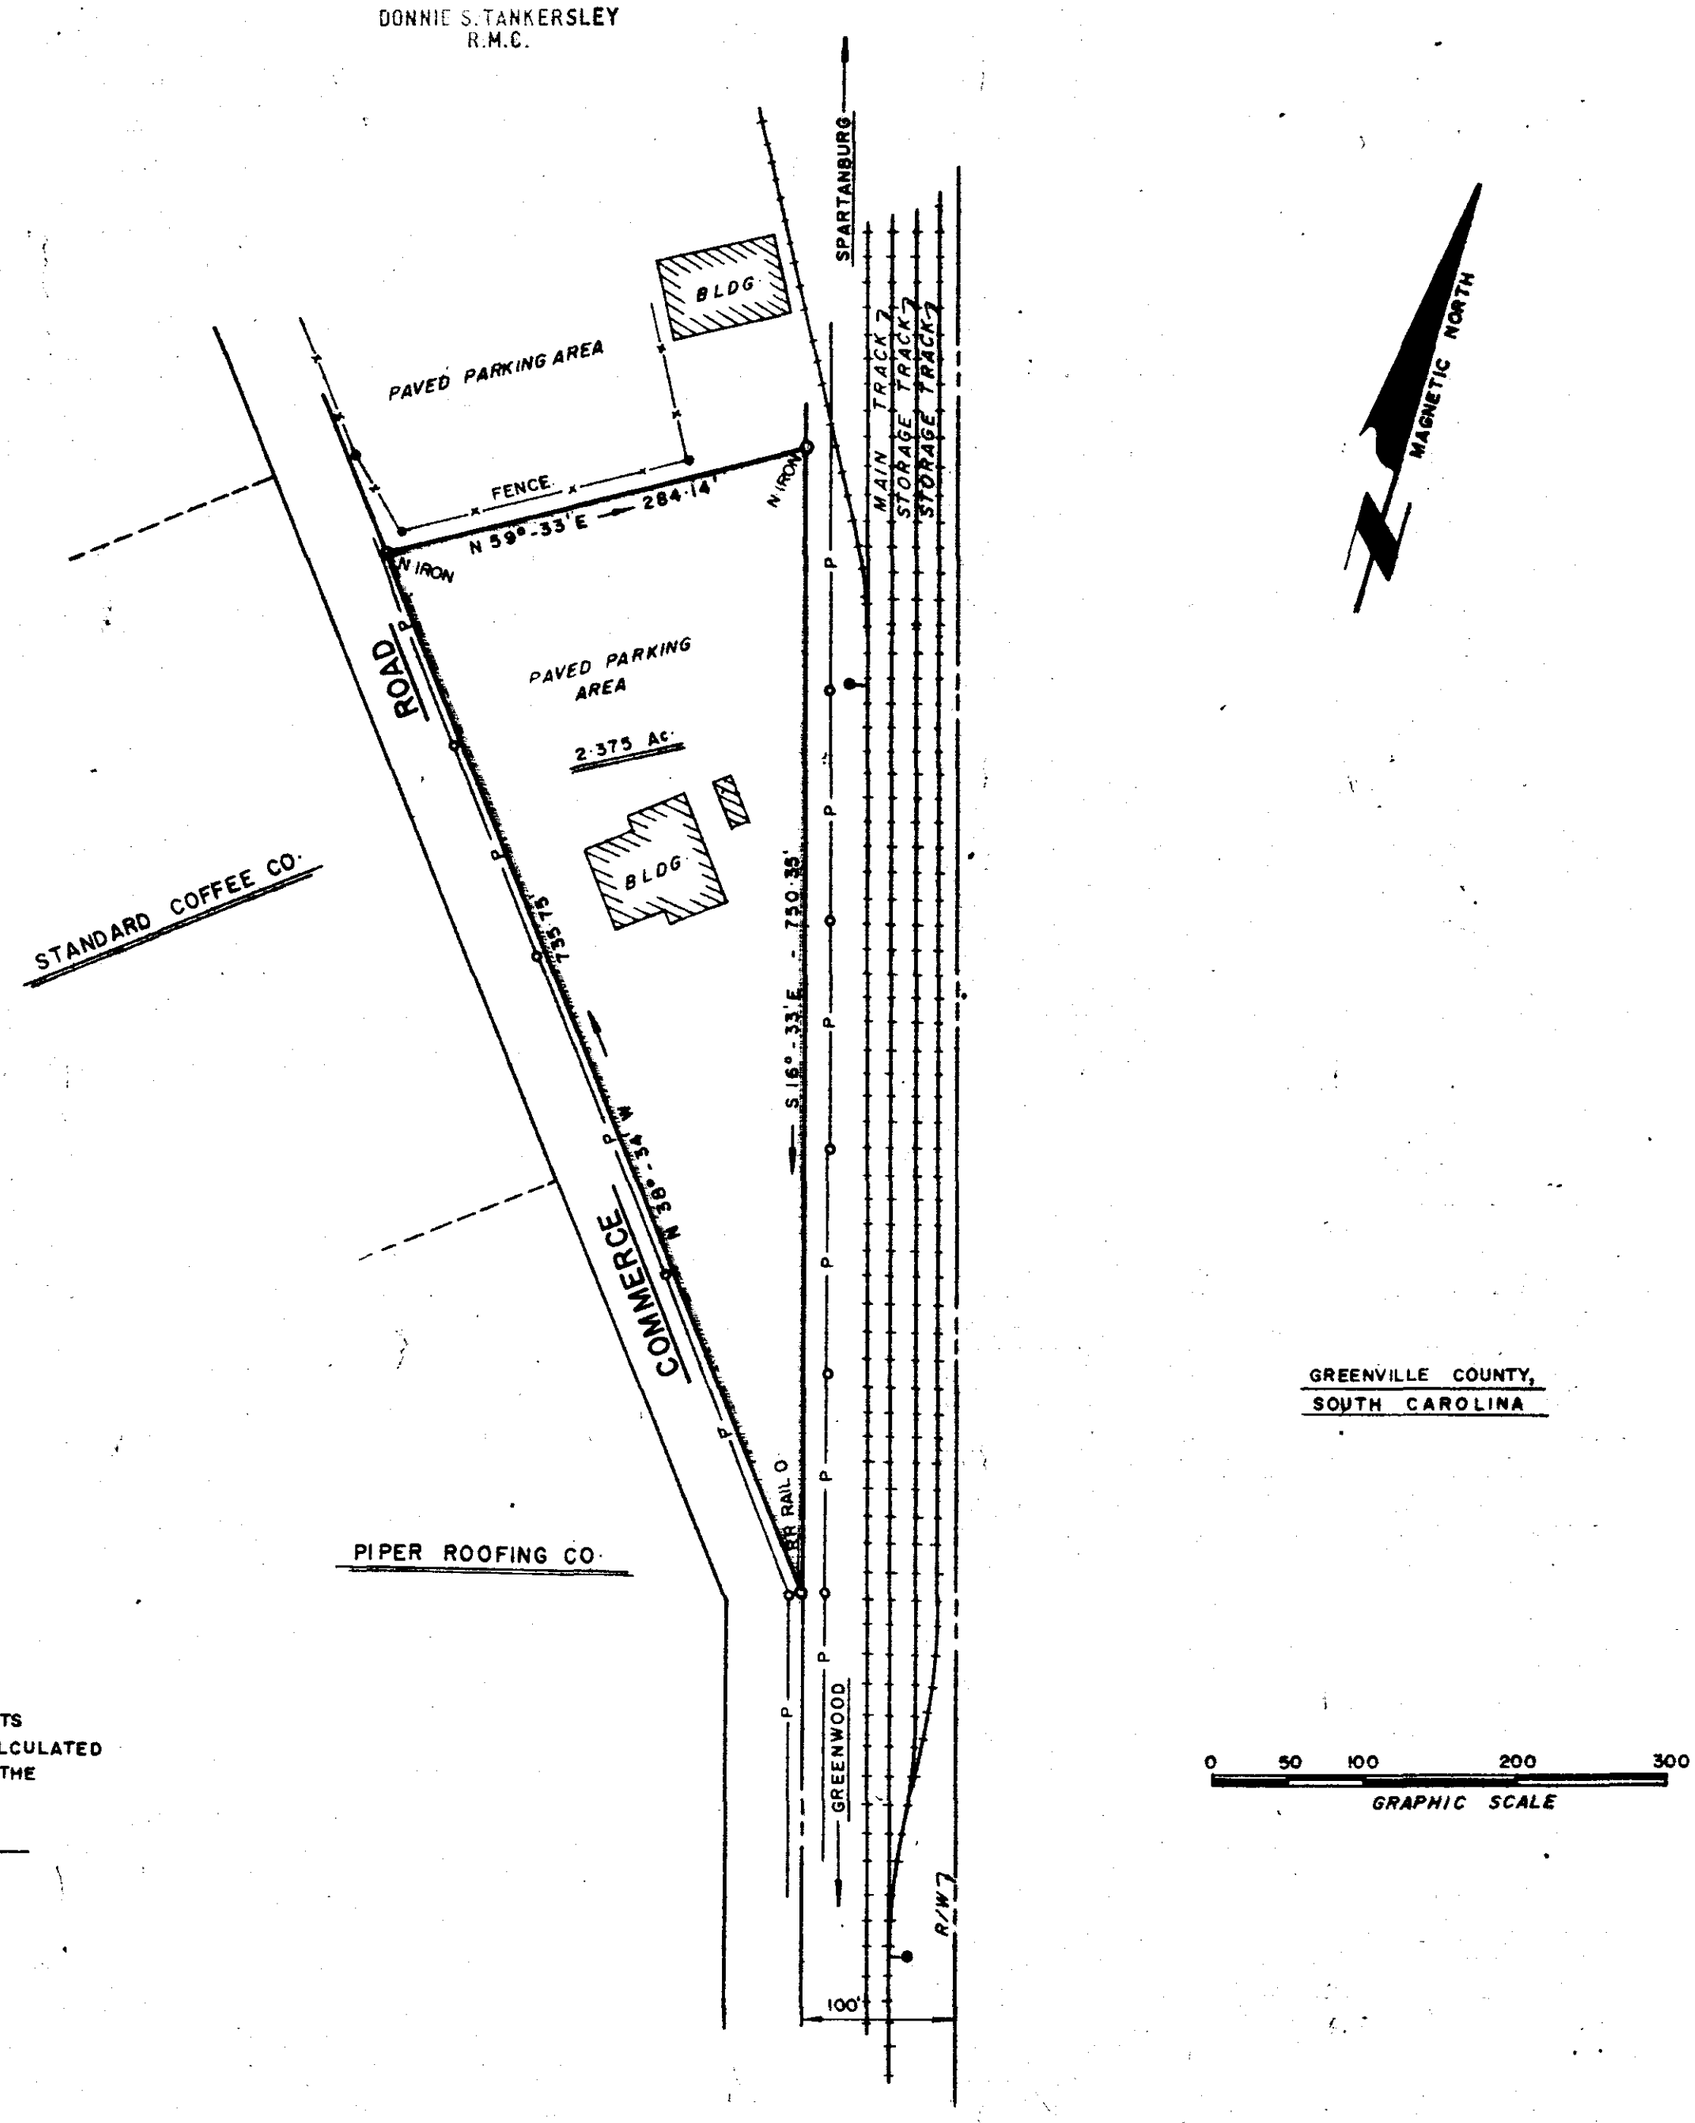

I CERTIFY THAT THE ABOVE PLAT REPRESENTS A TRUE SURVEY AND THAT THE AREA WAS CALCULATED BY D·M·D AND THE RATIO OF PRECISION OF THE FIELD SURVEY EXCEEDS 1/10,000·

RICHARD B· HADDOCK, P·E·-R·L·S· No. 5299

SOUTH CAROLINA REGISTERED PROFESSIONAL ENGINEER AND LAND SURVEYOR 5299 RICHARD B. HADDOCK

25893

PLAT

OF PROPERTY SURVEYED FOR

SEABOARD COAST LINE RAILROAD

LOCATED WEST OF THE CITY OF GREENVILLE
IN GREENVILLE COUNTY, SOUTH CAROLINA

SURVEYED BY

NOV·17,1979 RICHARD B· HADDOCK, P·E·-R·L·S· SCALE: 1"=100'

FLORENCE, S·C·

7-0-90

5.0001