AF 9425A

FILED
GREENVILLE CO. S. C.
Dec 19 10 37 AM '79
DONNIE S. TANKERSLEY
R.M.C.

MICROFILMED

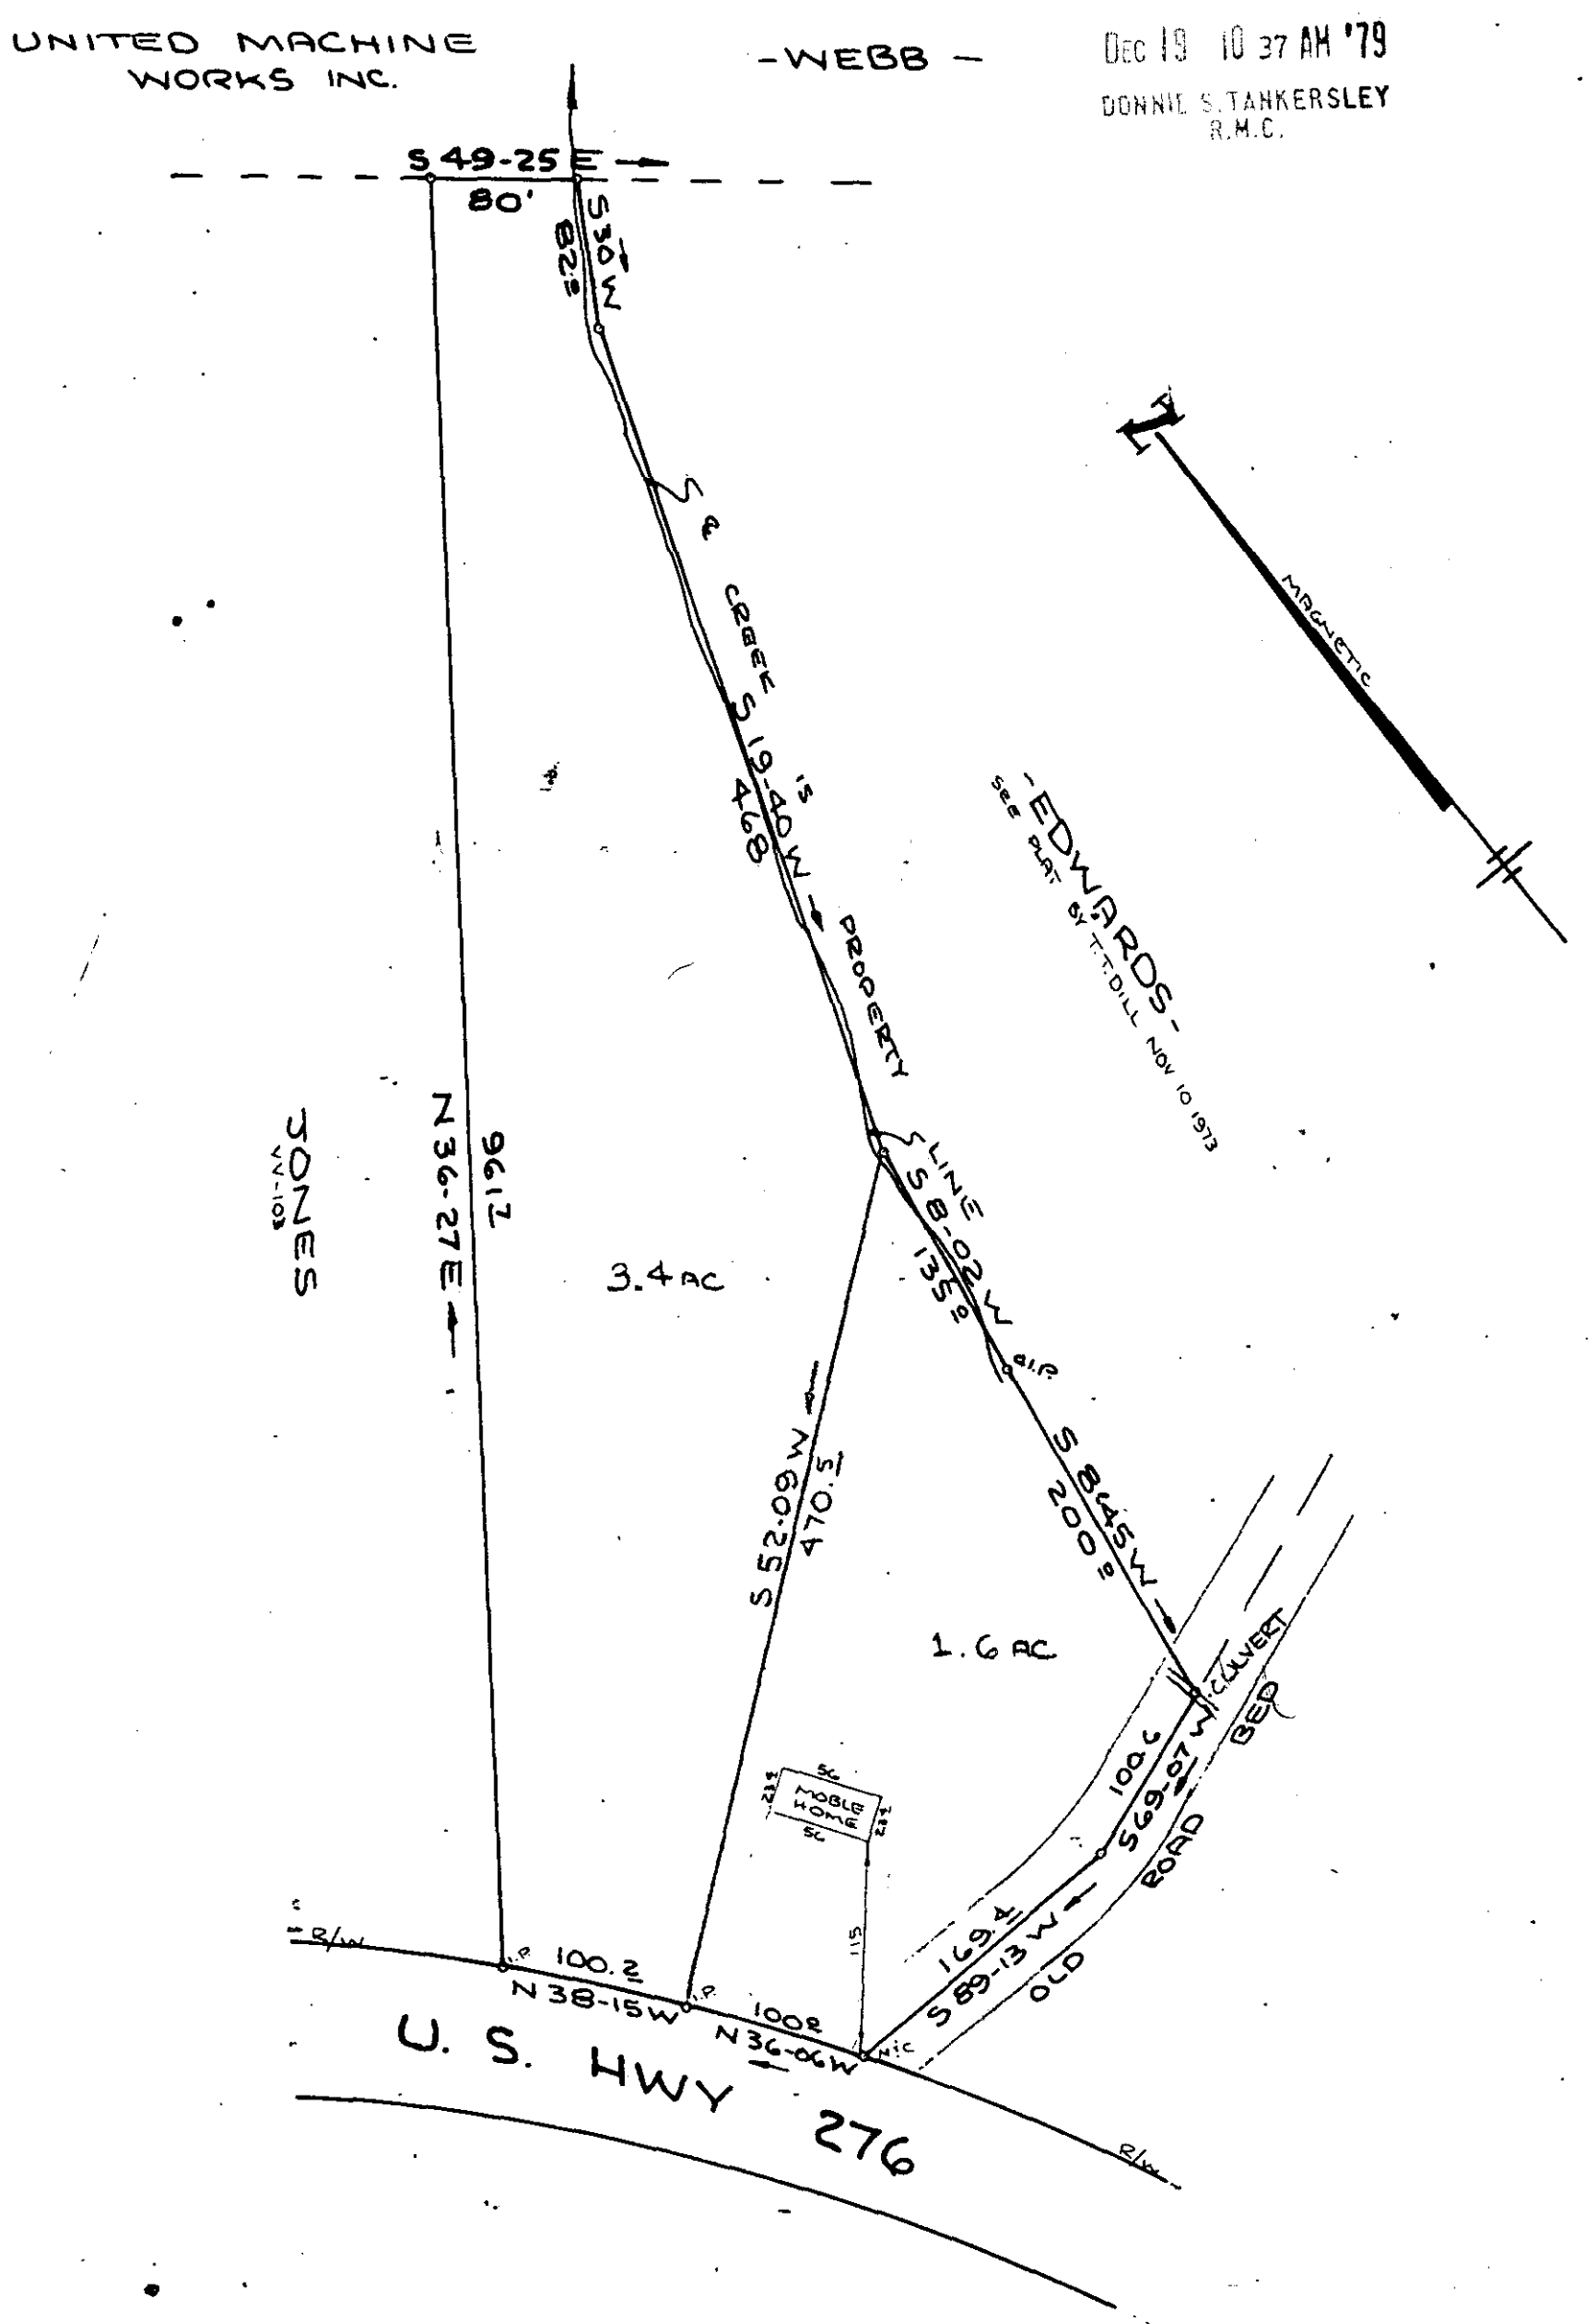

PLAT FOR

KENNETH C. JONES
JEAN L. JONES

NORTH OF TRAVELERS REST GREENVILLE CO.
SOUTH CAROLINA
NOVEMBER 1979

7Q-81

SCALE: 1" = 100

100 50 0 100 200 300

20022

W. R. WILLIAMS, JR.
ENGINEER / SURVEYOR
P. E. & L. S. No. 3979
15 S. MAIN STREET
TRAVELERS REST, S. C.
29690

F.B. 32

505.4-1- PT 14

"I hereby certify that the ratio of precision of the field survey is 1/3000+ as shown hereon and the area was determined by DMD method of area calculation."

W. R. Williams, Jr. P. E. & L. S. No. 3979

GCTO --- 1 DE 19 '79 707

5.00CT