AF 10505

MICROFILMED

FILED
GREENVILLE CO. S.C.
OCT 2 4 47 PM '79
DONNIE S. TANKERSLEY
R.M.C.

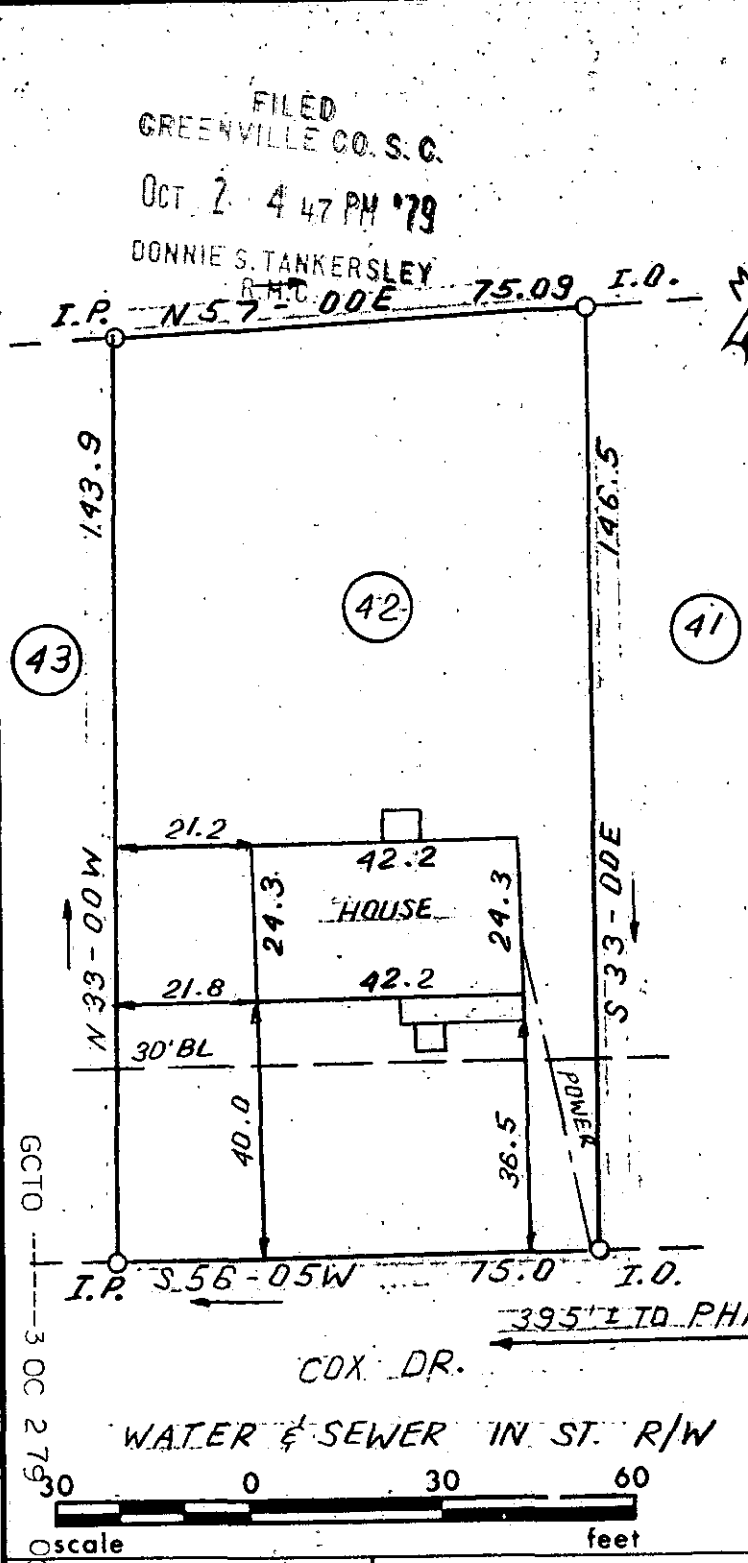

This is to certify that on September 2, 1979, I surveyed the property shown on this plat, known as Lot 42 on Plat of Sunny Acres, recorded in the RMC Office of Greenville County in Plat Book BB on Pages 168 & 169, and that the property lines, walls and buildings are as shown hereon; that the building located on said lot does not encroach or project on adjacent streets or property, and that no adjacent walls or buildings encroach or project on said premises, and that no utility lines cross this property except as shown hereon. This property is not located in a designated flood hazard area.

James R. Freeland RLS & PE 4781

OCT 2 1979

11268

7-R-15

496-2-13

GCTO 3 OC 2 79 009 .00CI

SOUTH CAROLINA REGISTERED LAND SURVEYOR NO. 4781 JAMES RALPH FREELAND

SEAL

STATE OF SOUTH CAROLINA
GREENVILLE COUNTY

SUNNY ACRES
LOT 42
PROPERTY OF
ERNEST L. HADDON
MAURICE H. HADDON

FREELAND & ASSOCIATES
Engineers • Land Surveyors
GREENVILLE, S.C.

SURVEY	L.T.
DRAWN	B.R.
CHECK	M.C.
SCALE	1" = 30'
DATE	SEPT. 21. 79
DWG. NO.	4075