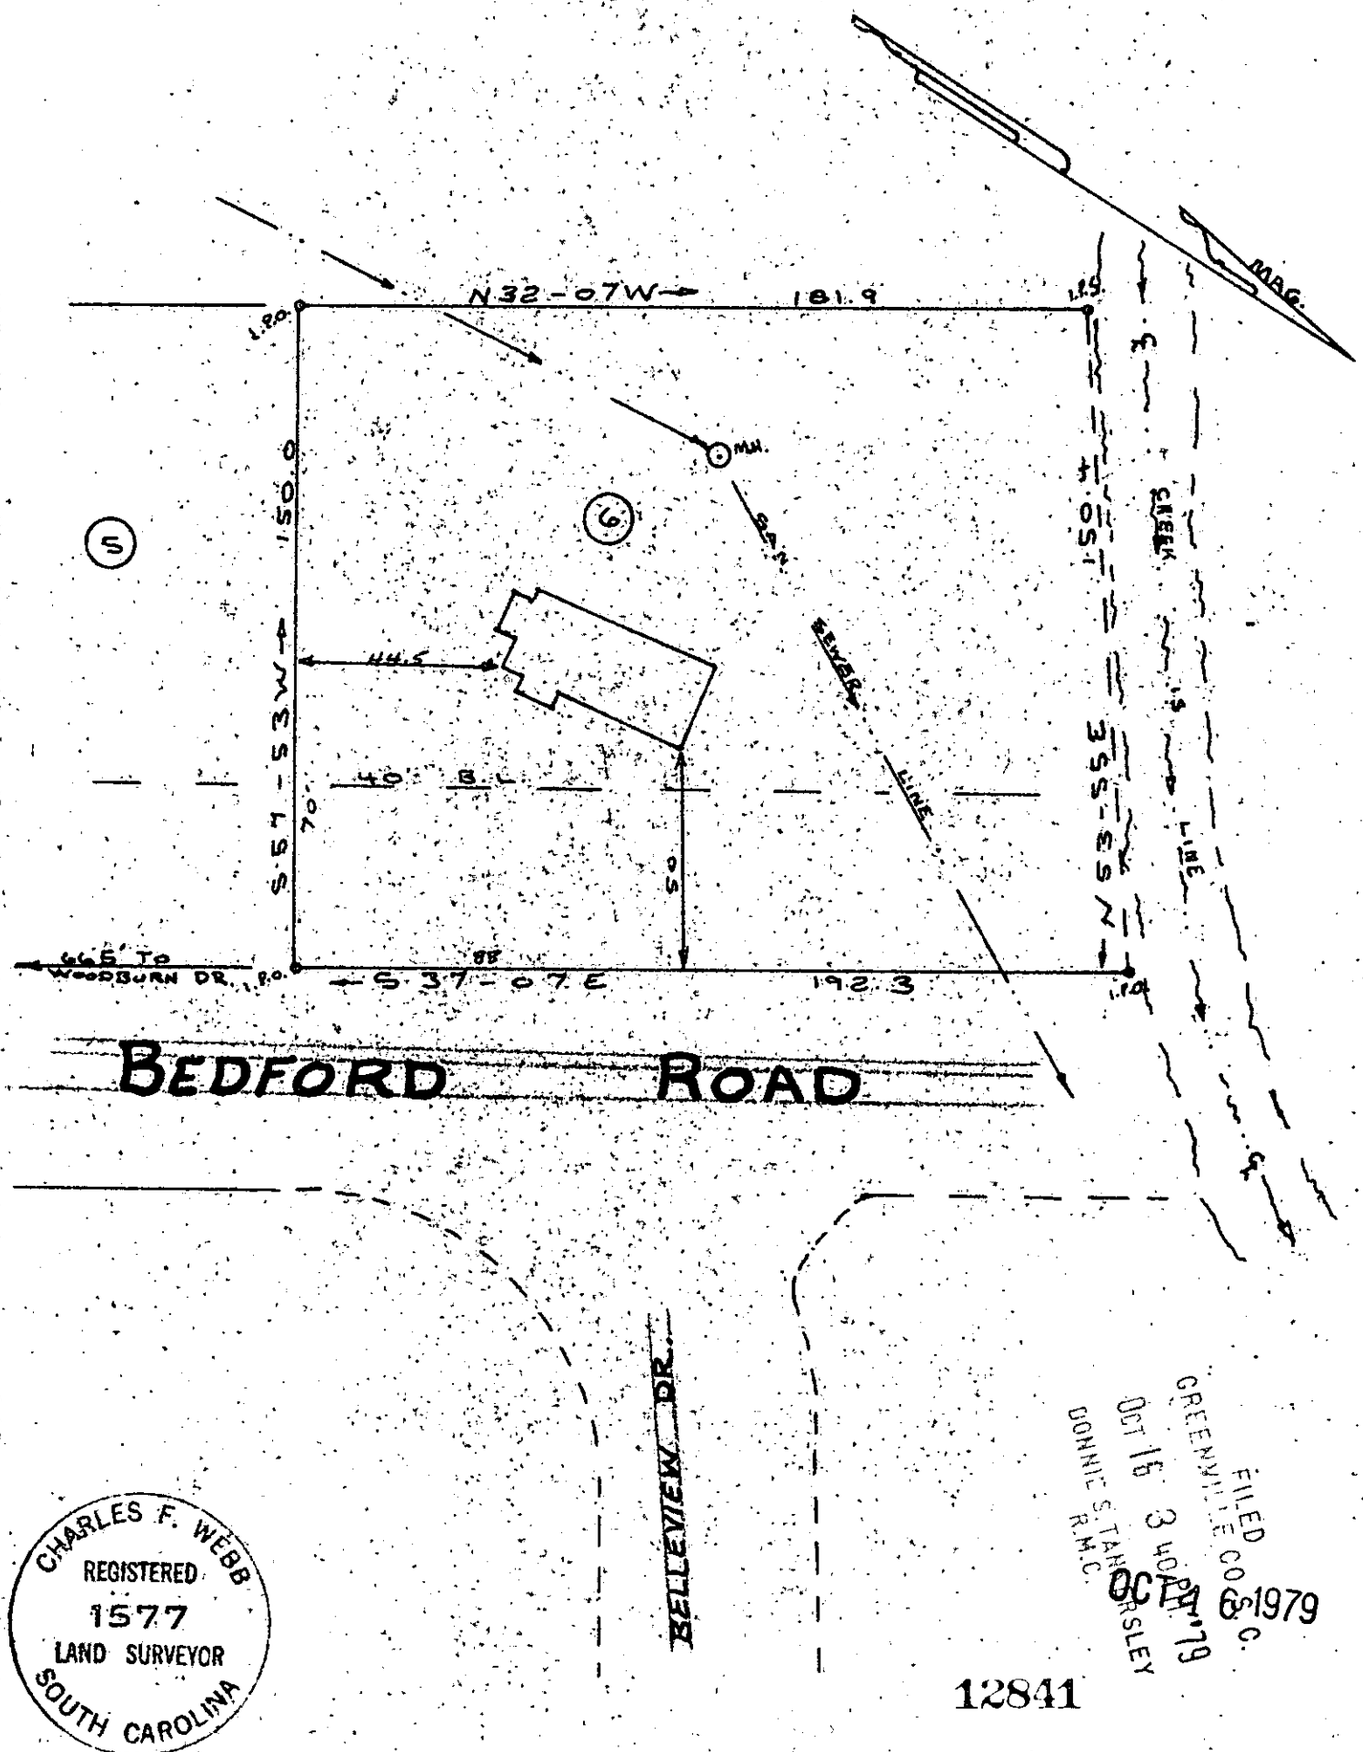

CHARLES F. WEBB
REGISTERED
1577
LAND SURVEYOR
SOUTH CAROLINA

FILED
GREENVILLE CO. S.C.
OCT 16 3 40 PM '79
DONNIE S. TANKERSLEY
R.M.C.

OCT 16 1979

12841

I hereby certify that on Oct. 9, 1979 I surveyed lot 6 according to a plat of Edwards Forest dated Jan. 1955 and recorded in plat book "EE" on page 105 in the R.M.C. Office Of Greenville County; and that the property lines, building and walls are as shown hereon, that no walls or buildings encroach on adjacent streets or property, and no adjacent walls or buildings encroach or project on these premises and according to Hud Floodway map no. 24 dated Jan. 1979 the structures are not within a flood hazard area.

Charles F. Webb R.L.S.

PROPERTY OF

JOSEPH P. McMILLAN JR.

EVELYN P. McMILLAN

NEAR THE CITY OF GREENVILLE

GREENVILLE COUNTY S. C.

WEBB SURVEYING & MAPPING CO.

SCALE 1"=40' OCT. 1979

7-R-68

BLK. BK. REF.

0016 79 766 3 00CI