I HEREBY CERTIFY THAT THE RATIO OF PRECISION OF THE FIELD SURVEY IS 1/5,342 AS SHOWN HEREON AND THE AREA WAS DETERMINED BY DMD METHOD OF AREA CALCULATION.

Charles K. Dunn

FILED
GREENVILLE CO. S. C.
MAR 13 4 35 PM '80
DONNIE S. TANKERSLEY
R.M.C.

MICROFILMED

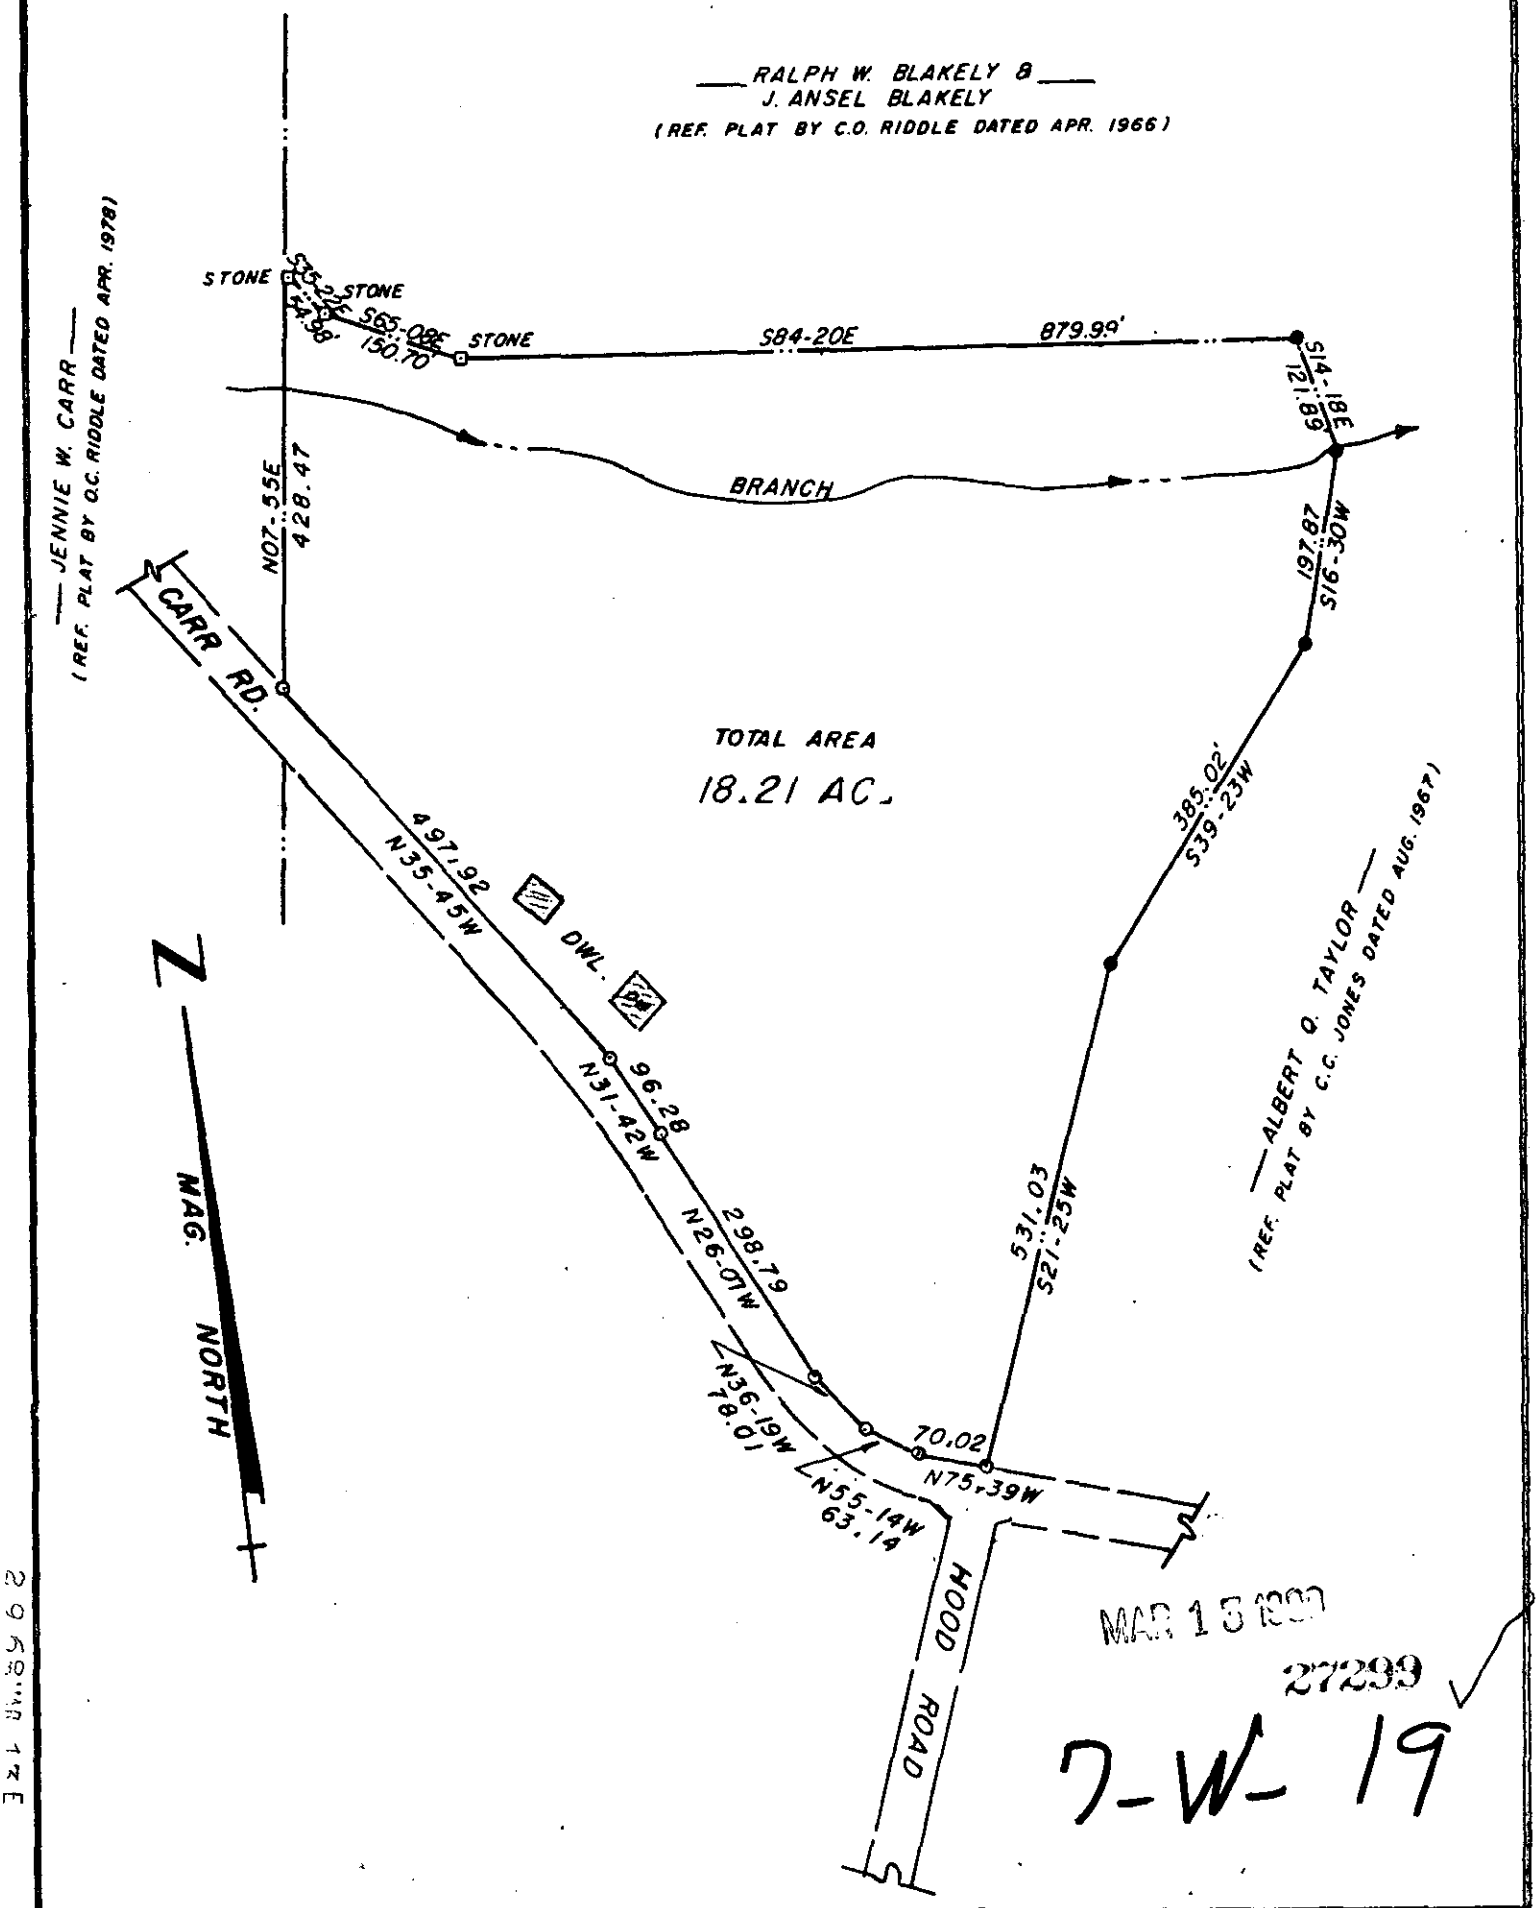

TITLE	LEGEND	SEAL
SURVEY FOR **WILLIE R. HUDSON & BEATRICE HUDSON** LOCATED IN THE MOONVILLE COMM. GANTT TOWNSHIP	IRON PIN (OLD) IRON PIN (NEW) NAIL & CAP AS NOTED GRAPHIC SCALE 100 0 200	
STATE: SOUTH CAROLINA COUNTY: GREENVILLE	CHARLES K. DUNN & T. CRAIG KEITH ASSOC. REG. L.S. NO. 1712	
SCALE: 1" = 200' DATE: OCT. 16, 1979 REF. NO.		

2968 PG 172

3.00 A4