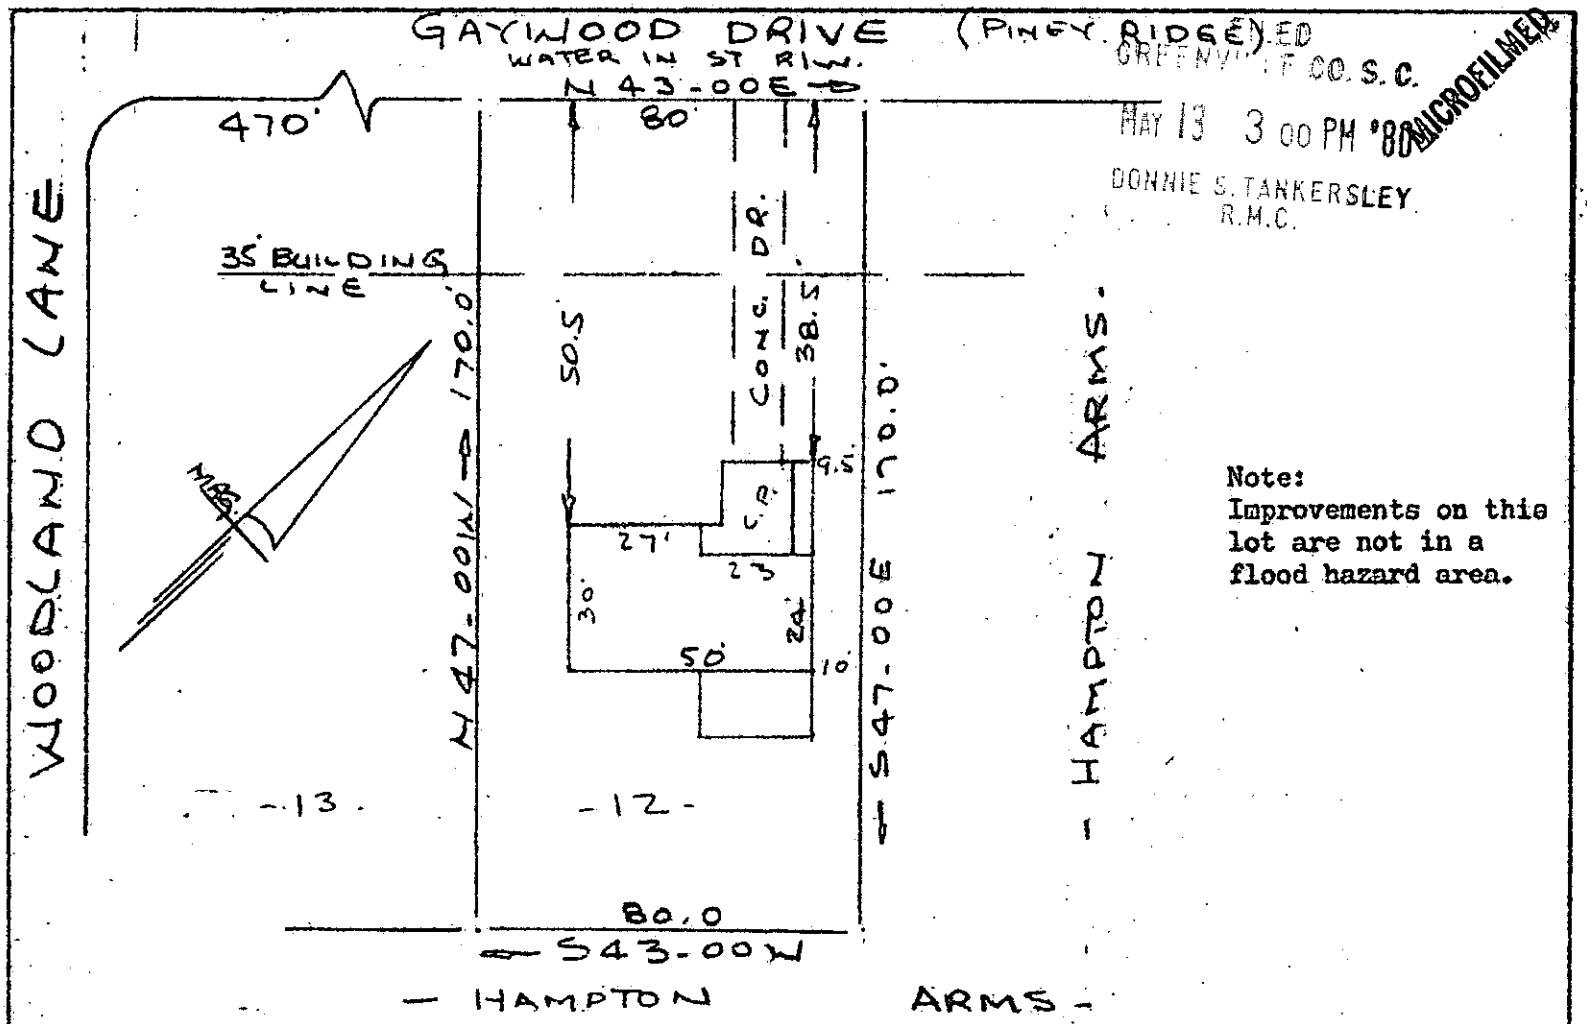

Note:
Improvements on this lot are not in a flood hazard area.

FILED
GREENVILLE CO. S. C.
MAY 13 3 00 PM '80
DONNIE S. TANKERSLEY
R.M.C.
MICROFILMED

PROPERTY OF
W. ARNOLD BATSON & LEIGH W. BATSON
NEAR GREENVILLE, S.C.
SCALE 1" = 40' 12 MAY 1980

This is to certify that on the 12th day of May, 1980, I surveyed the property shown on this plat, being known as lot 12 on plat of PINEY RIDGE and recorded in the RMC Office Greenville County, S. C., in Plat Book " CC " at Page 11; and that the property lines, walls and buildings are as shown hereon, and that the walls and buildings located on said lot do not encroach or project on adjacent street or property, and that no adjacent walls or buildings encroach or project on said premises, and no power lines cross this property except as shown hereon.
Also being known as PROPERTY W. ARNOLD BATSON & LEIGH W. BATSON and recorded in Plat Book at Page .

R. B. Bruce

R. B. Bruce, RLS #1952

GCTO
3 MY 13 80
036

V 2-2-85

33113

MAY 13 1980

CAROLINA SURVEYING CO.
112 Manly St.
Greenville, S. C.

3.00CI