MICROFILMED

FILED
GREENVILLE CO. S. C.
JUN 11 2 38 PM '80
DONNIE S. TANKERSLEY
R.M.C.

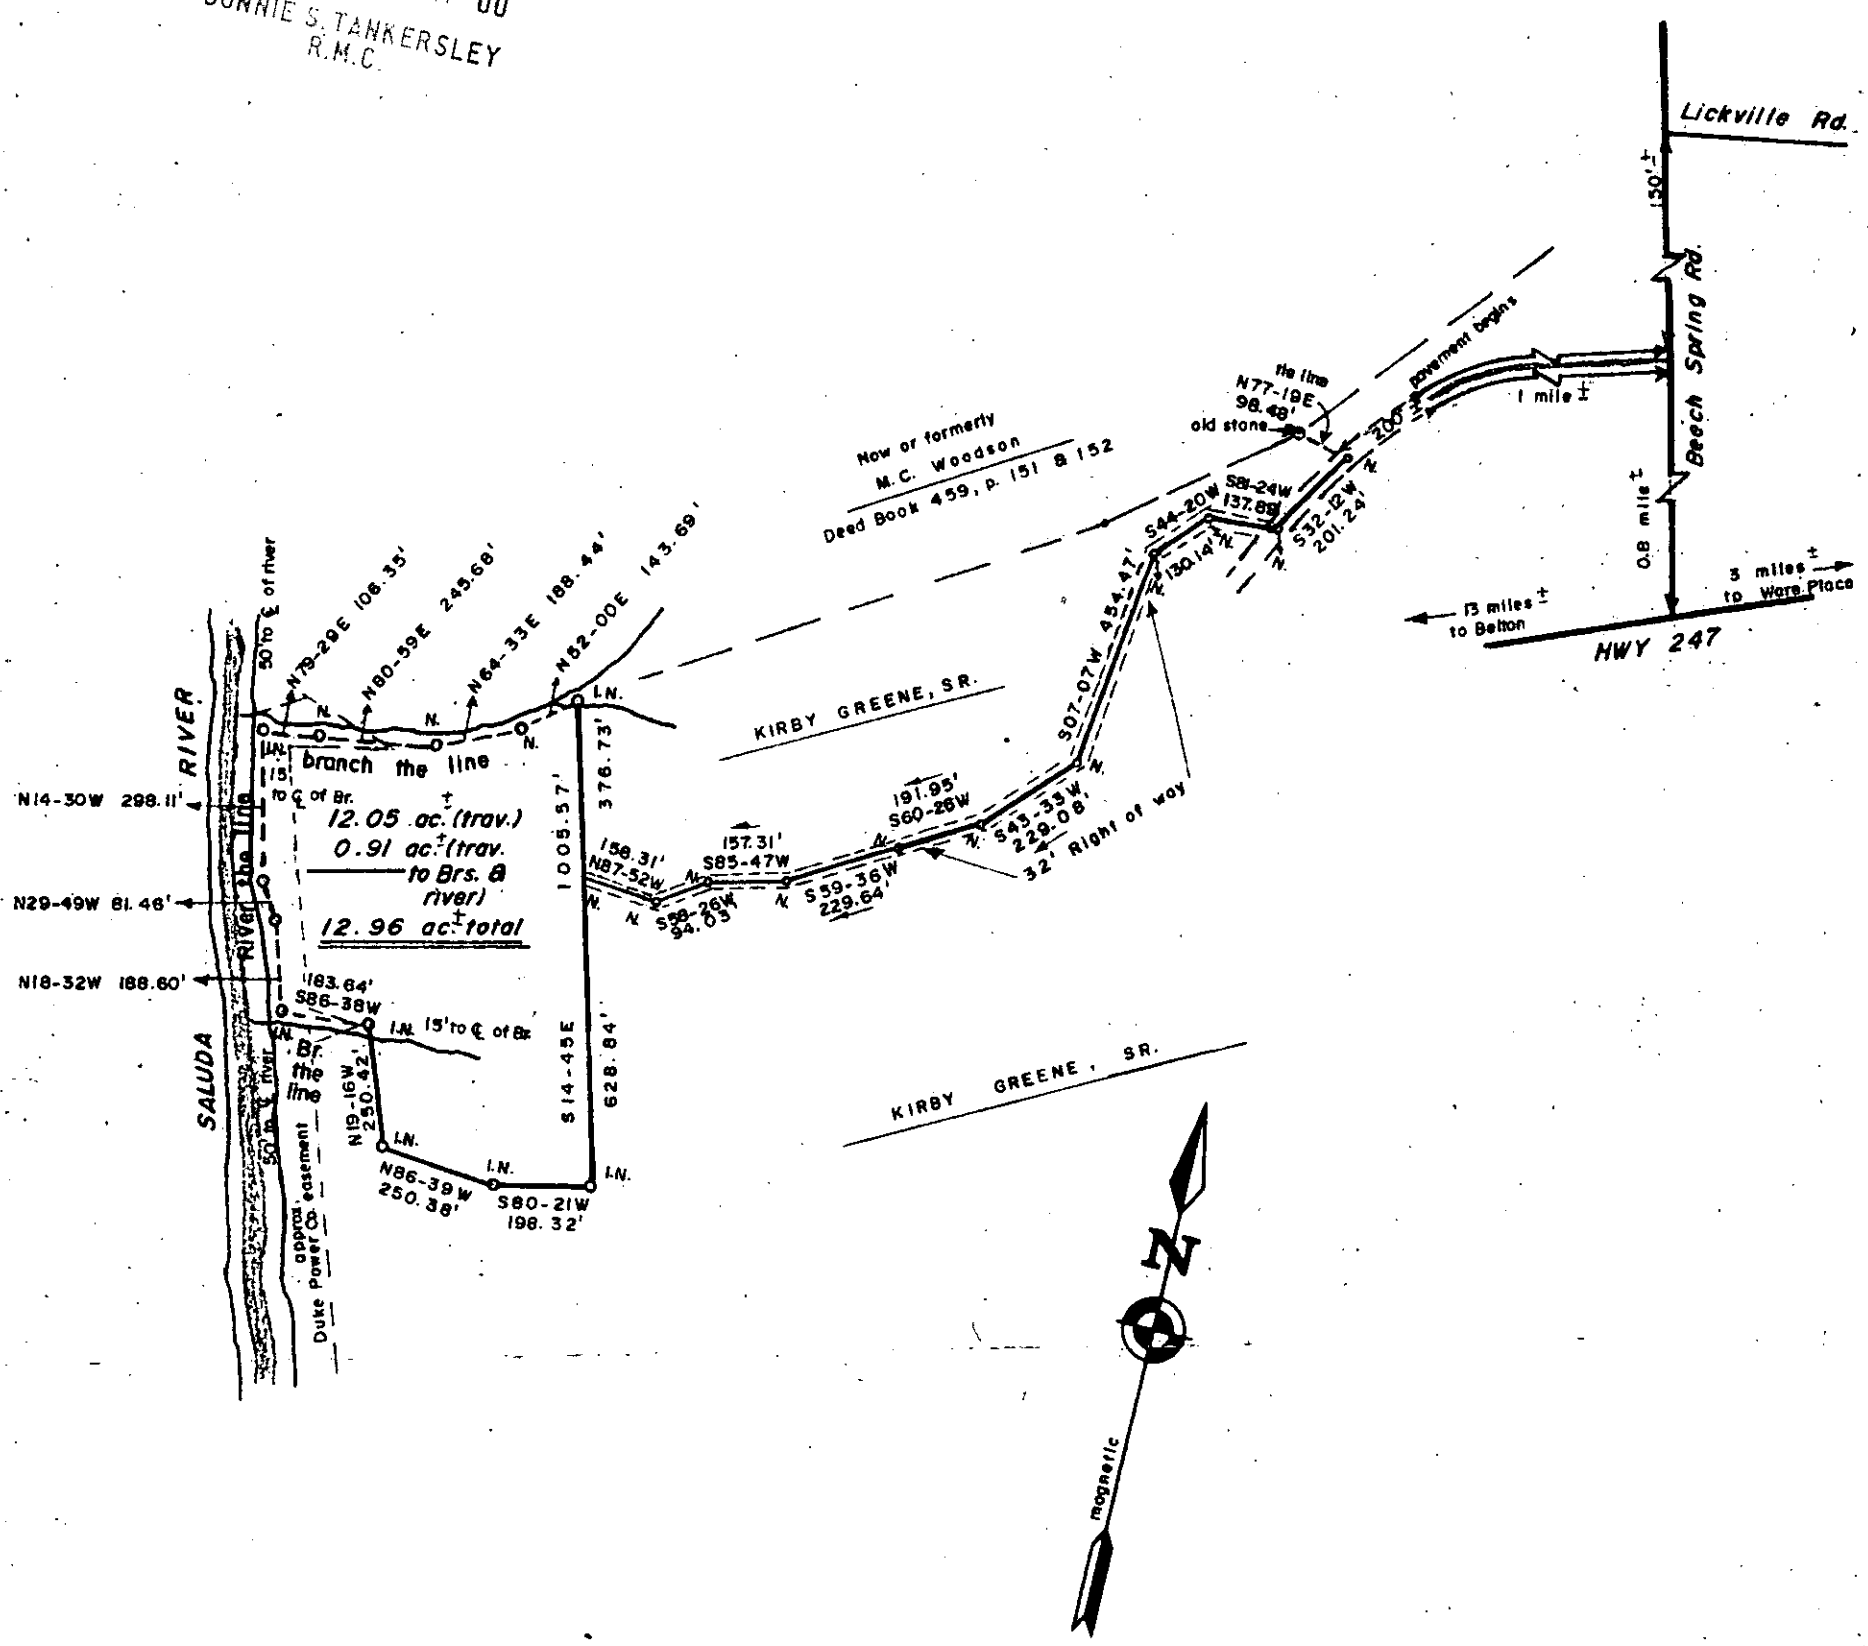

1" = 400' 400 0 400 800 scale feet

I.O. - Iron pin, old
I.N. - Iron pin, new
N - Nail
E.C. - 1/5,000 or greater
Area - DMD Method

STATE OF SOUTH CAROLINA
COUNTY OF GREENVILLE
TOWNSHIP OF DUNKLIN
SCHOOL DISTRICT NO. I-C

BOUNDARY SURVEY

At the request of KENNETH C. KERNODLE and PEGGY A. KERNODLE
May 15, 1980

Finley

Remarks: Property of Kirby Greeno, Sr.
Being a portion of a 73.24 acre tract as conveyed by deed recorded in Deed Book 468, pages 283 and 284 (also see plat entitled "Property of Geo. W. Seaborn" dated Oct. 12, 1933 showing a 73.24 acre tract)

12.96 acre tract and 32' right of way to be conveyed to Kenneth C. and Peggy A. Kernodle

35465

8-A-20

JUN 11 1980

SOUTH CAROLINA REGISTERED NO. 3972 LAND SURVEYOR R. D. GARRISON

SOUTH CAROLINA REGISTERED NO. 3972 LAND SURVEYOR R. D. GARRISON

ANDERSON SURVEYING ASSOCIATES, INC.
106 E. MORRIS ST. P.O. BOX 784
ANDERSON, SOUTH CAROLINA 29622
PHONE: 226-7813

Field work, DON M. KELLY, ST-50

R. D. Garrison

986-233

73C

N68301