MICROFILMED

AF 10505

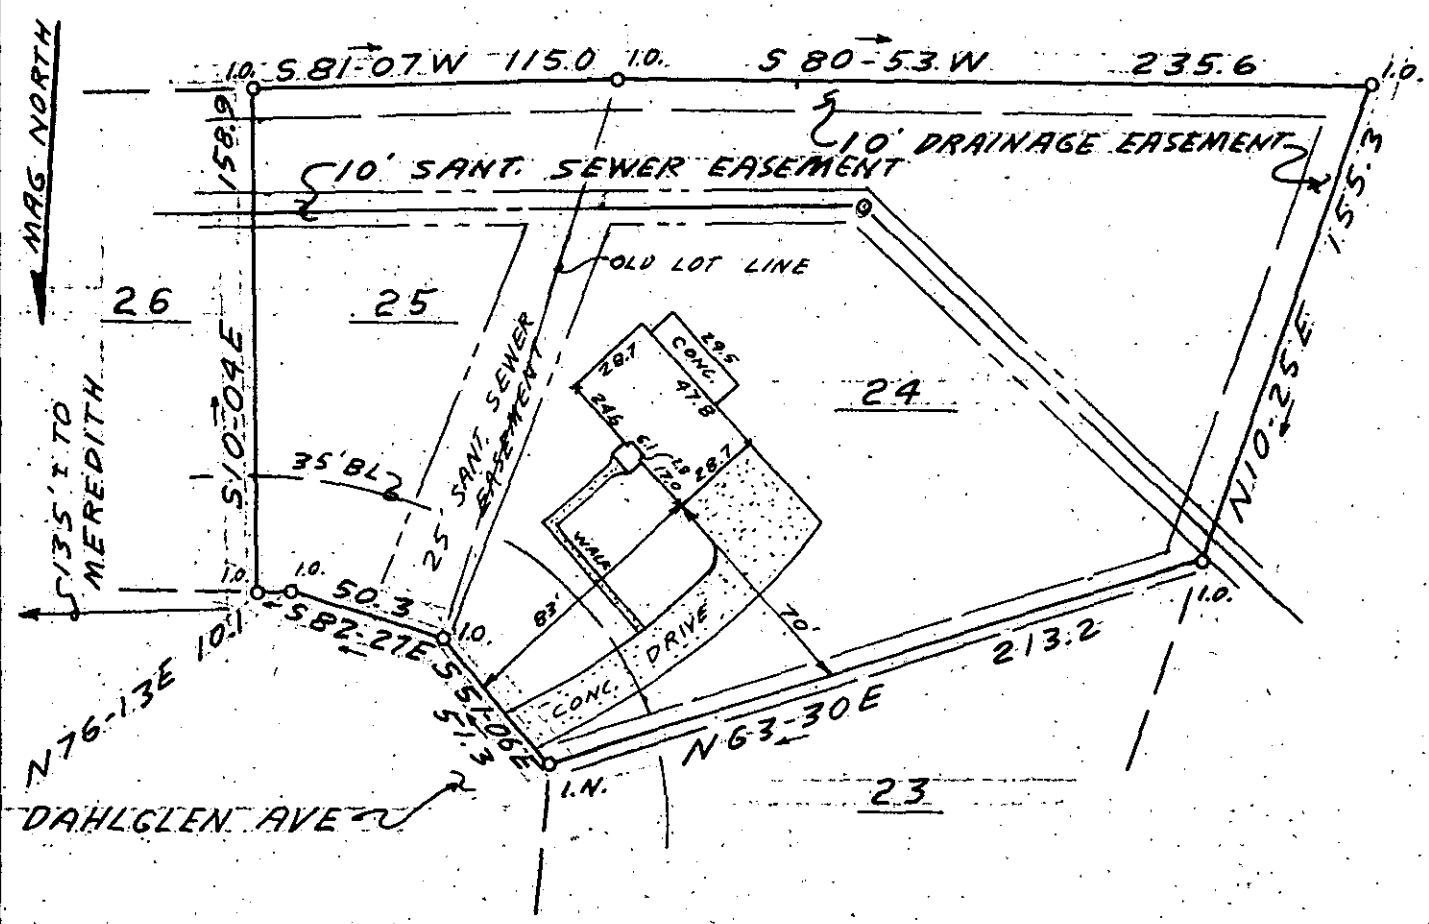

This is to certify that on June 18, 1980, I surveyed the property shown on this plat, known as Lot 24 and Lot 25 on plat of Henderson Forest, recorded in the RMC Office of Greenville County in Plat Book 4R on page 41, and that the property lines, walls and buildings are as shown hereon; that the building located on said property does not encroach or project on adjacent streets or property, and that no adjacent walls or buildings encroach or project on said premises, and that no utility lines cross this property except as shown hereon. This property is not located in a designated flood hazard area.

5' drainage and utility easement along all side and rear lot lines.

James R. Freeland RLS & PE 4781

✓ 8-B-83 36568

FILED GREENVILLE CO. S.C. JUN 24 3 40 PM '80 DONNIE S. TANKERSLEY R.M.C.

GCTO ----3 JN24 80 1561

SOUTH CAROLINA REGISTERED LAND SURVEYOR NO. 4781 JAMES RALPH FREELAND

SEAL

STATE OF SOUTH CAROLINA
GREENVILLE COUNTY

HENDERSON FOREST
LOT 24 & LOT 25
PROPERTY OF
JAMES W. SLATON JR.

FREELAND & ASSOCIATES
Engineers • Land Surveyors
GREENVILLE, S.C.

SURVEY	D.H
DRAWN	J.R.F
CHECK	MC
SCALE	1" = 60'
DATE	6-18-80
DWG. NO.	80-5172

5108