AF 10505

MICROFILMED

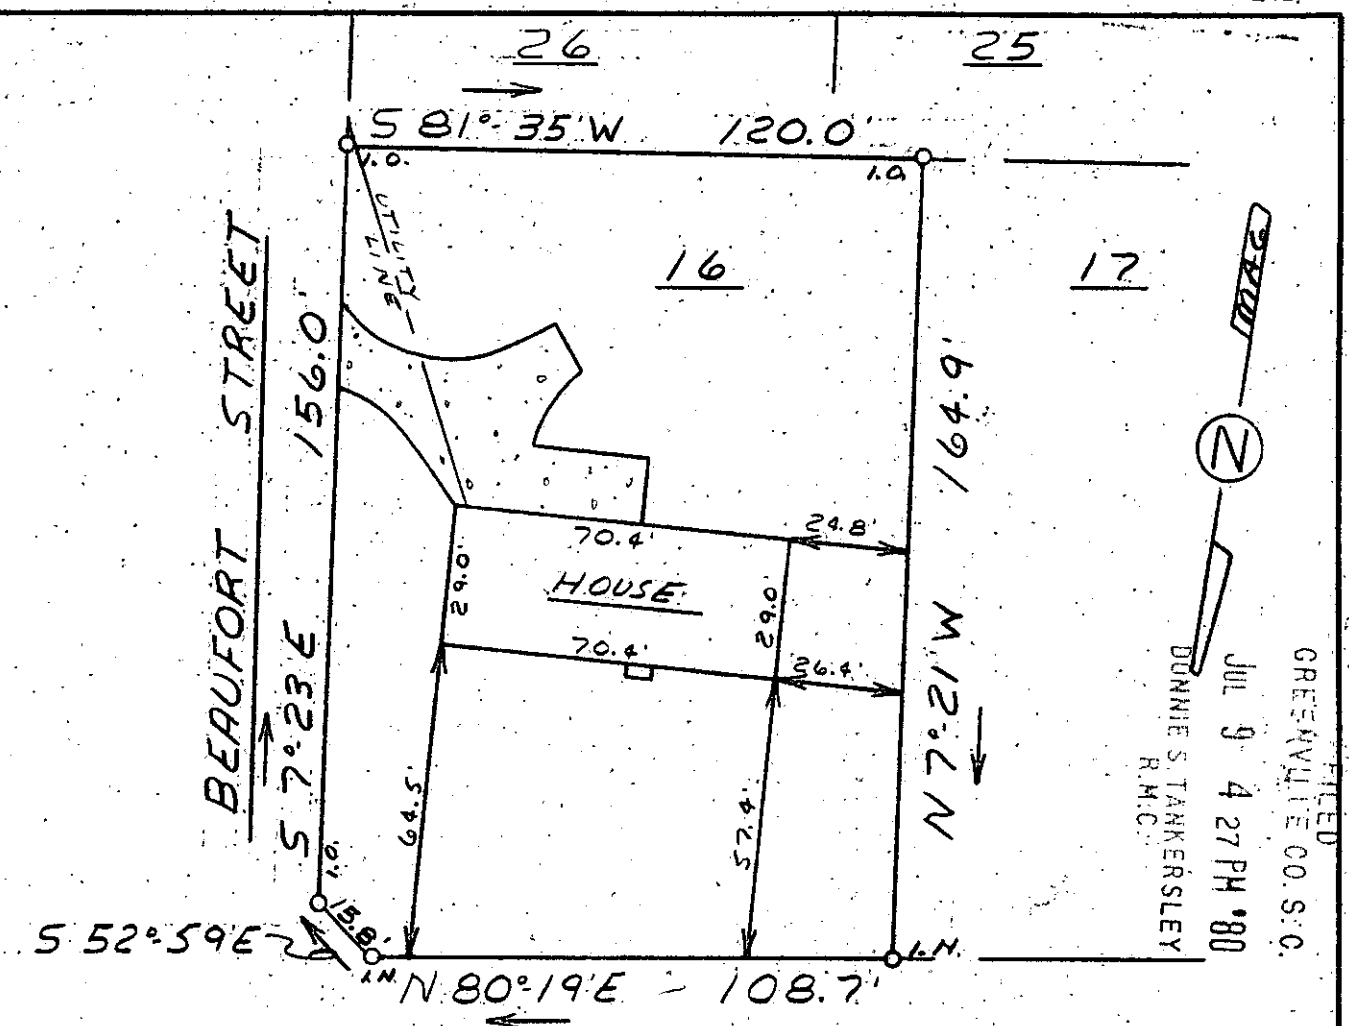


OLD SPARTANBURG ROAD

This is to certify that on July 7, 1980, I surveyed the property shown on this plat, known as Lot 16 on Plat of Spring Forest, recorded in the RMC Office of Greenville County in Plat Book XX on Page 126, and that the property lines, walls and buildings are as shown hereon; that the building located on said lot does not encroach or project on adjacent streets or property, and that no adjacent walls or buildings encroach or project on said premises, and that no utility lines cross this property except as shown hereon. This property is not located in a designated flood hazard area.

690

James R. Freeland RLS & PE 4781

8-C-23 JUL 9 1980

278-1-84

SOUTH CAROLINA REGISTERED LAND SURVEYOR NO. 4781 JAMES RALPH FREELAND

SEAL

**STATE OF SOUTH CAROLINA**
**GREENVILLE COUNTY**

SPRING FOREST
LOT 16
PROPERTY OF
JAMES WALTER CROSS
MADGE P. CROSS

FREELAND & ASSOCIATES
*Engineers • Land Surveyors*
GREENVILLE, S.C.

| | |
|---|---|
| SURVEY | WBH |
| DRAWN | MLC |
| CHECK | MLC |
| SCALE | 1" = 40' |
| DATE | 7-7-80 |
| DWG. NO. | 80-5249 |