MICROFILMED
MICROFILMED

AF 10505

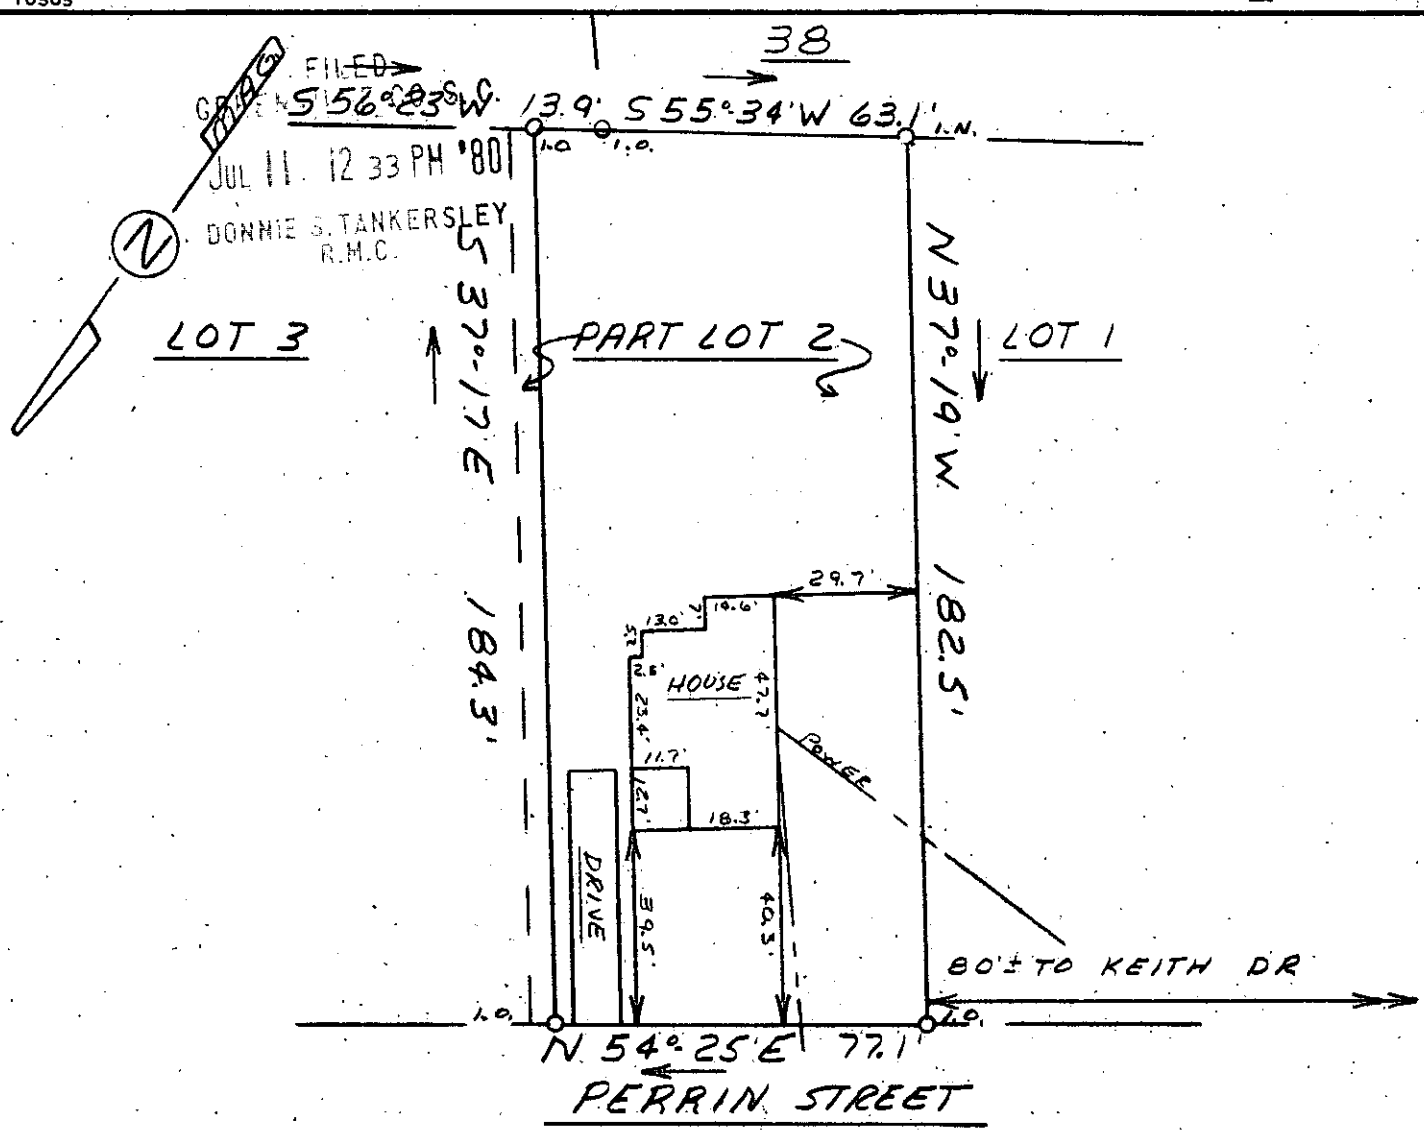

This is to certify that on July 7, 1980, I surveyed the property shown on this plat, known as Pt. Lot 2 on plat of Ed B. Smith Property, recorded in the RMC Office of Greenville County in Plat Book S on page 23, and that the property lines, walls and buildings are as shown hereon; that the building located on said lot does not encroach or project on adjacent streets or property, and that no adjacent walls or buildings encroach or project on said premises, and that no utility lines cross this property except as shown hereon. This property is not located in a designated flood hazard area.

JUL 11 1980 8-C-29

James R. Freeland RLS & PE 4781

953

193.2-2-31

SOUTH CAROLINA REGISTERED LAND SURVEYOR NO. 4781 JAMES RALPH FREELAND

SEAL

STATE OF SOUTH CAROLINA
GREENVILLE COUNTY

ED B. SMITH PROPERTY
PART LOT 2
PROPERTY OF
BERNARD A. HEATH JR.

FREELAND & ASSOCIATES
Engineers • Land Surveyors
GREENVILLE, S.C.

SURVEY	WBH
DRAWN	MLC
CHECK	MLC
SCALE	1" = 40'
DATE	7-7-80
DWG. NO.	80-5250

GCTO 2 JL 11 80 1416 3.00CI