MICROFILMED

AF 10505

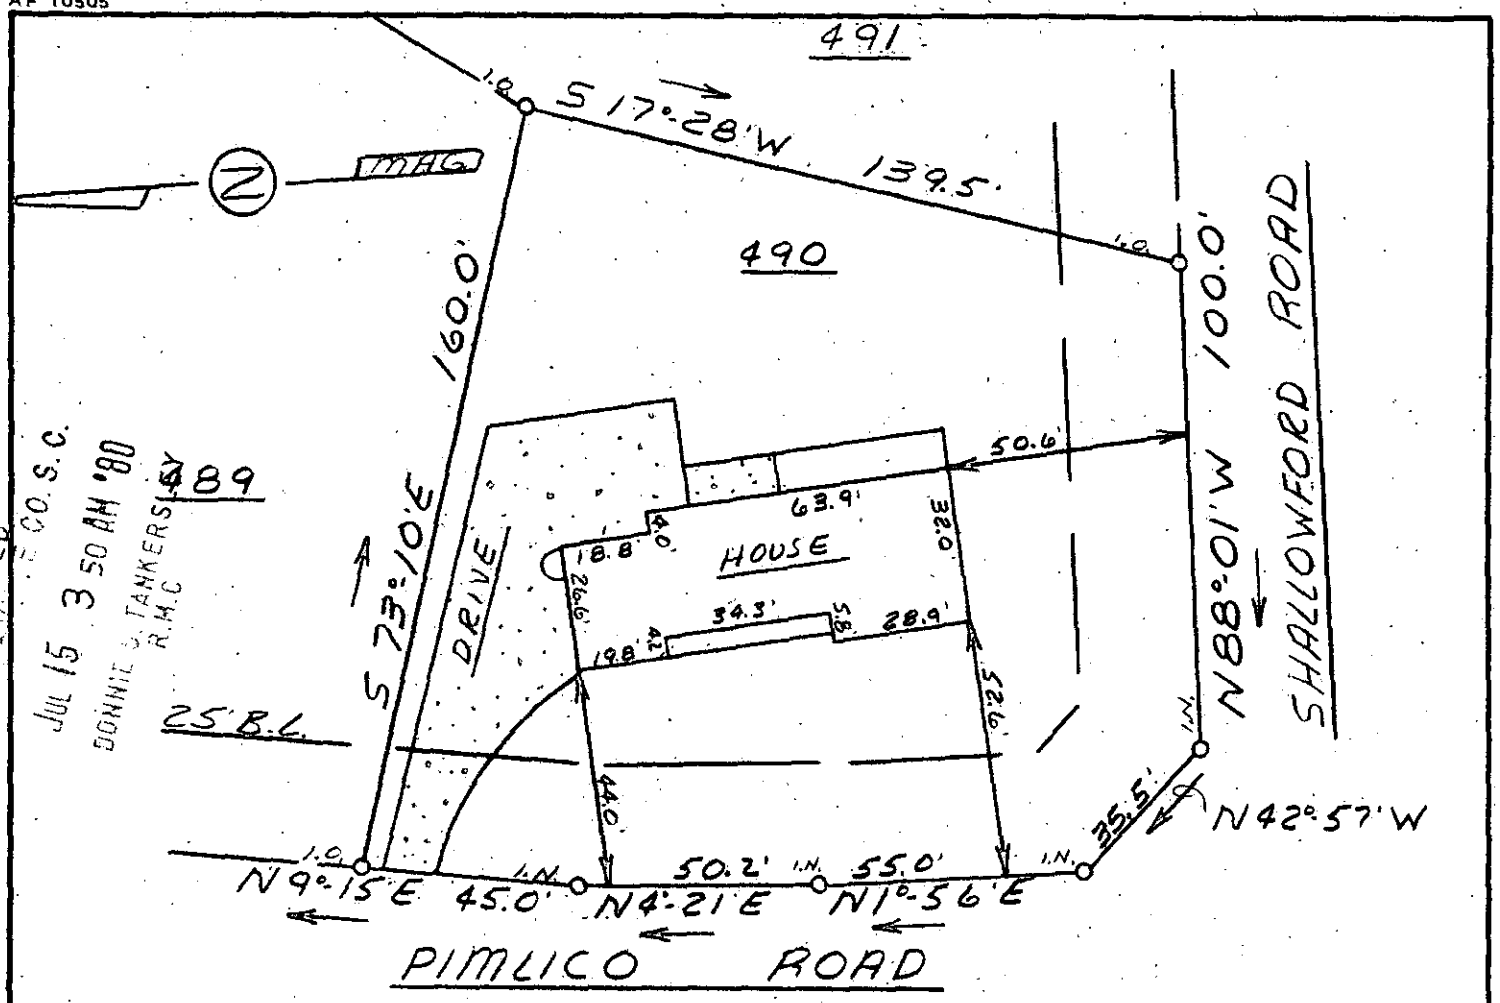

FILED
GREENVILLE CO. S.C.
JUL 15 3 50 AM '80
BONNIE S. TANKERSLEY
R.H.C.

This is to certify that on July 8, 1980, I surveyed the property shown on this plat, known as Lot 490 on plat of Gower Estates Sec. D, recorded in the RMC Office of Greenville County in Plat Book RR on pages 192 and 193, and that the property lines, walls and buildings are as shown hereon; that the building located on said lot does not encroach or project on adjacent streets or property, and that no adjacent walls or buildings encroach or project on said premises, and that no utility lines cross this property except as shown hereon. This property is not located in a designated flood hazard area.

5' drainage and utility easement on all rear and side lines.

James R. Freeland
James R. Freeland RLS & PE 4781

JUL 15 1980

8-C-35 1264

268.2-2-1

JUL 15 1980 14492

SOUTH CAROLINA REGISTERED LAND SURVEYOR NO. 4781 JAMES RALPH FREELAND

SEAL

STATE OF SOUTH CAROLINA
GREENVILLE COUNTY

GOWER ESTATES
SEC. D - LOT 490
PROPERTY OF
RAYMOND B. SMITH

FREELAND & ASSOCIATES
Engineers • Land Surveyors
GREENVILLE, S.C.

SURVEY	L.T.
DRAWN	M.C.
CHECK	M.C.
SCALE	1" = 40'
DATE	7-8-80
DWG. NO.	80-5253