A.F. 10505

MICROFILMED

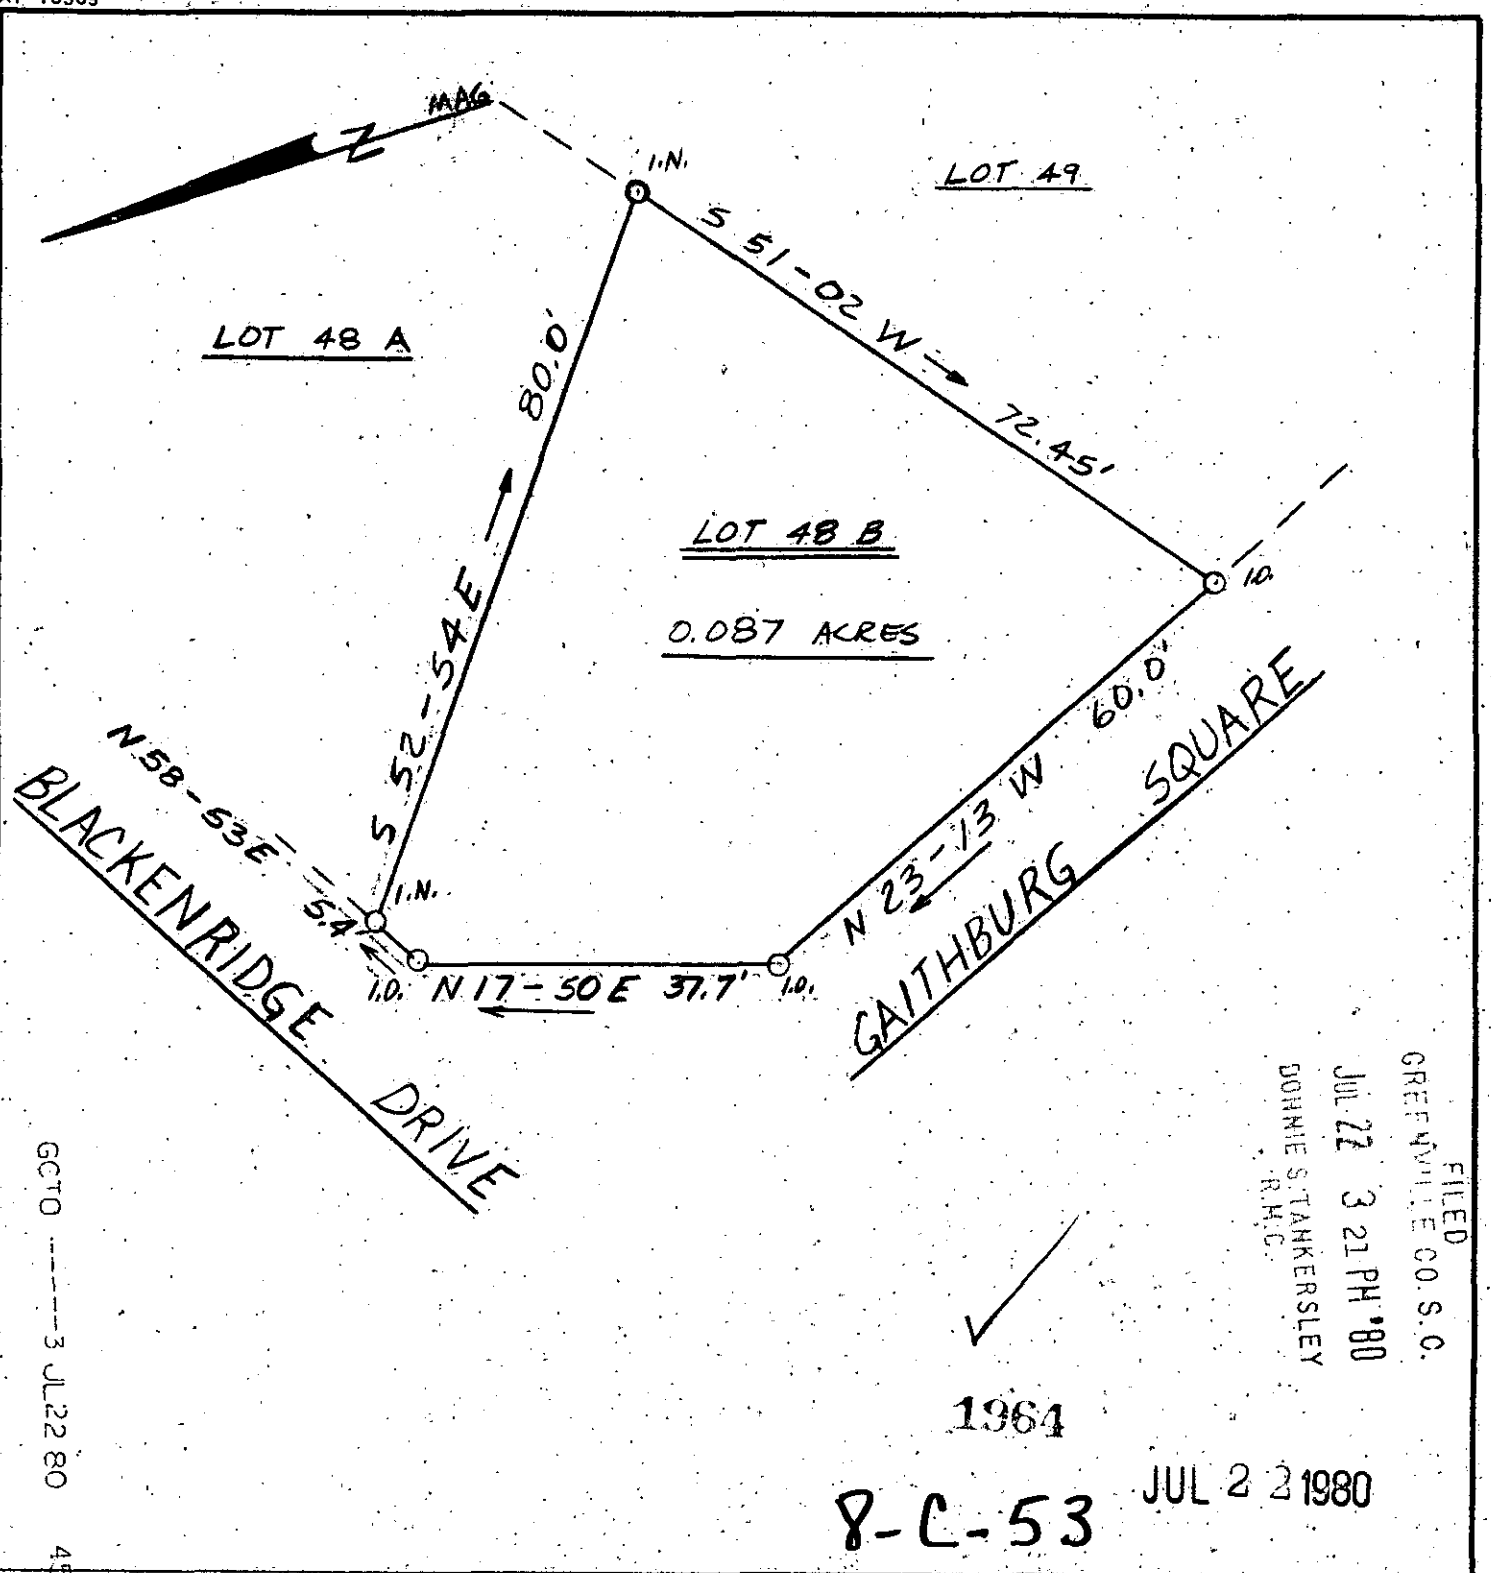

FILED
GREENVILLE CO. S.C.
JUL 22 3 21 PM '80
DONNIE S. TANKERSLEY
R.H.C.

GCTO ----- 3 JL22 80

1964

JUL 22 1980

8-C-53

4558

SOUTH CAROLINA
REGISTERED
LAND SURVEYOR
NO. 4781
JAMES RALPH FREELAND

SEAL

STATE OF SOUTH CAROLINA
GREENVILLE COUNTY

EASTGATE VILLAGE
LOT 48 B
PROPERTY OF
JEAN - PIERRE COQUIN
BONNIE COQUIN

FREELAND & ASSOCIATES
Engineers • Land Surveyors
GREENVILLE, S.C.

SURVEY	MC
DRAWN	WBH III
CHECK	MLC
SCALE	1" = 20'
DATE	7-3-80
DWG. NO.	80-5246 B