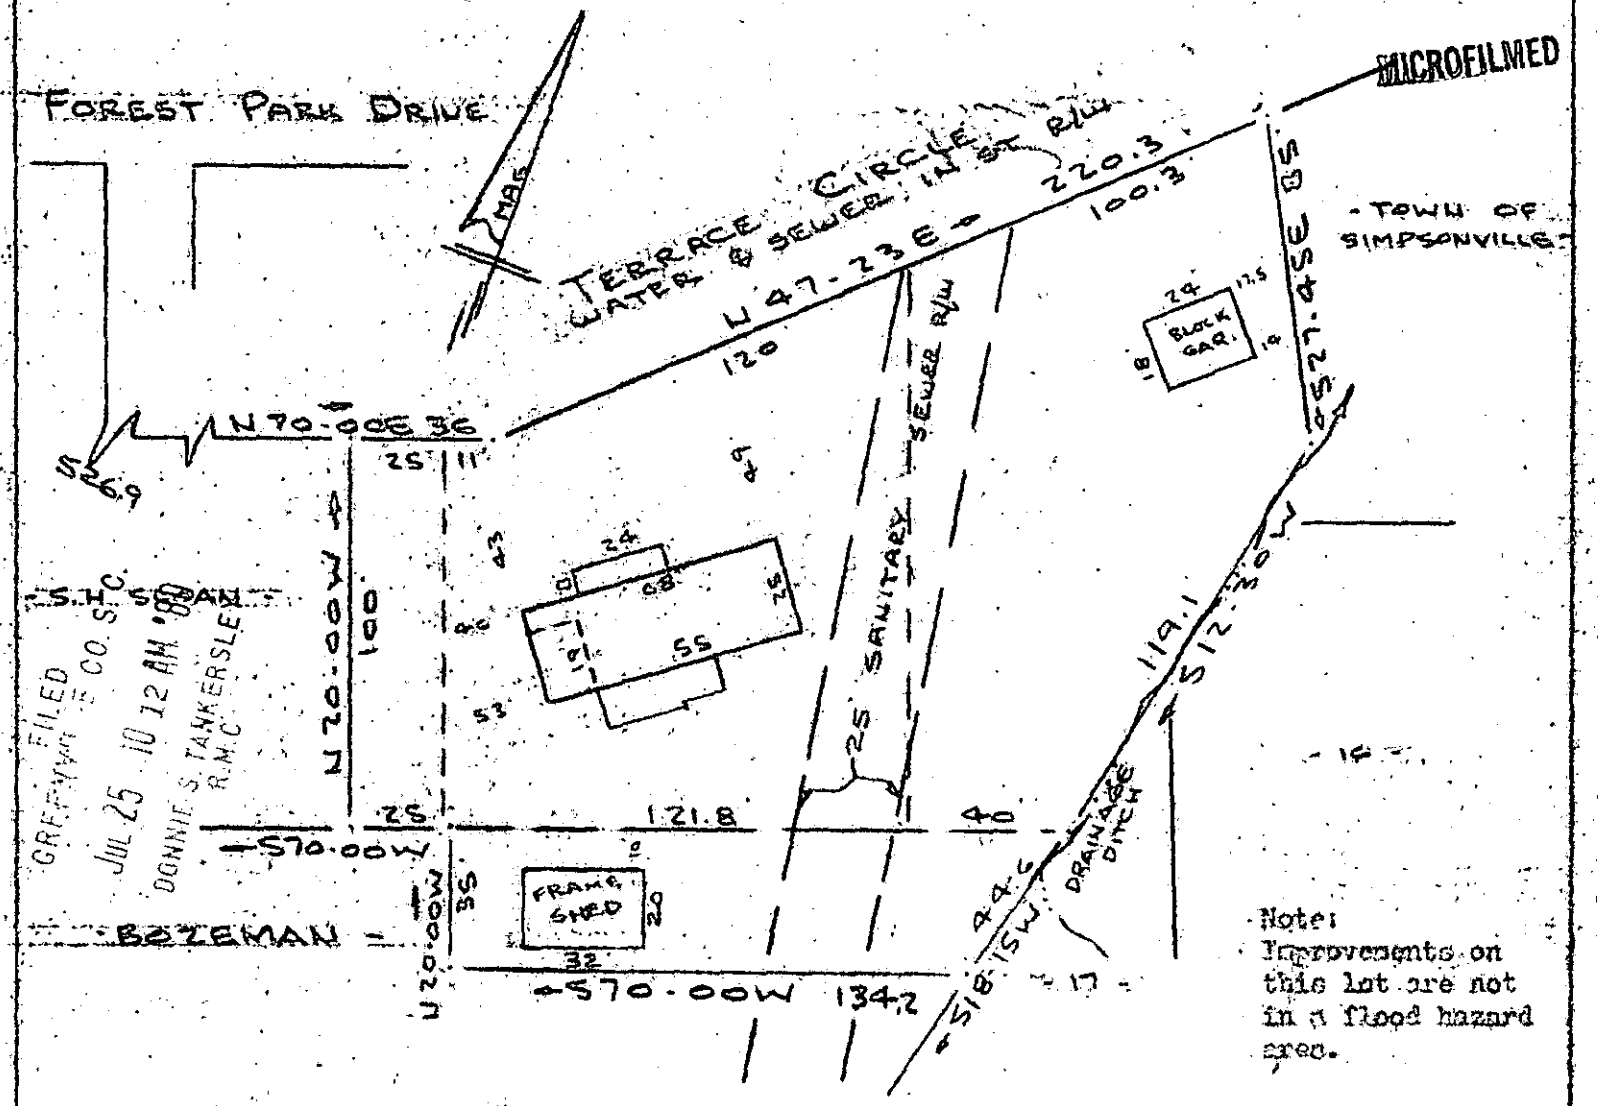

Note:
Improvements on this lot are not in a flood hazard area.

PROPERTY OF
PATRICK F. WHELAN & SUSAN O. WHELAN
NEAR GREENVILLE, S.C.
SCALE: 1" = 50' 18 JULY 1980

This is to certify that on the 18th day of July, 1980, I surveyed the property shown on this plat, being known as PROPERTY OF JOHN R. TODD and recorded in the RMC Office Greenville County, S. C., in Plat Book " LLL " at Page 146 and also being known as PROPERTY OF PATRICK F. WHELAN & SUSAN O. WHELAN and recorded in Plat Book at Page ; and that the property lines, walls and buildings are as shown hereon, and that the walls and buildings located on said lot do not encroach or project on adjacent street or property, and that no adjacent walls or buildings encroach or project on said premises, and no power lines cross this property except as shown hereon.

GCTO ——— 3 JL 25 80 718

2360

8-C-63

JUL 25 1980

R. B. Bruce

R. B. Bruce, Jr. R.L.S.

CAROLINA SURVEYING CO.
112 Manly St.
Greenville, S. C.

3.00CI

226/34 301-5-9.1 & 301-5-PT9