MICROFILMED

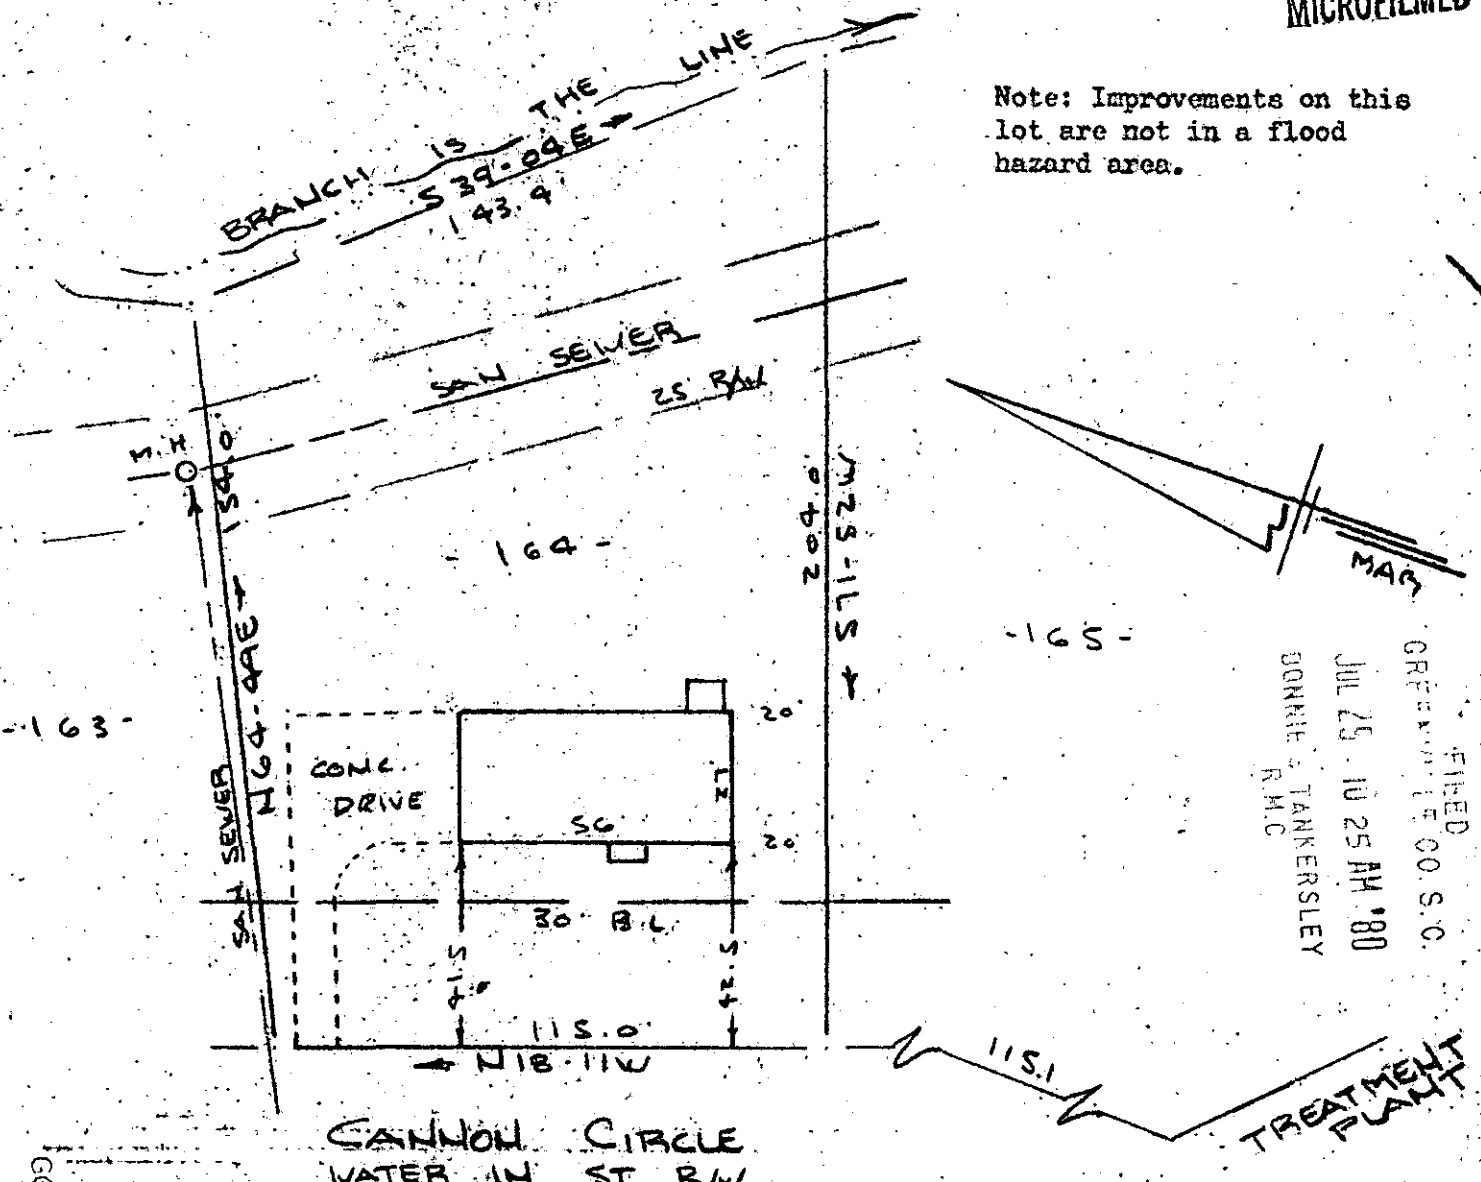


Note: Improvements on this lot are not in a flood hazard area.

FILED
GREENVILLE CO. S. C.
JUL 25 10 25 AM '80
DONNIE S. TANKERSLEY
R.M.C.

PROPERTY OF

# WILLIAM A. KINNINGER & CATHY J. KINNINGER

NEAR GREENVILLE, S.C.

SCALE 1"=40' 28 JULY 1980

This is to certify that on the 28th day of July, 1980, I surveyed the property shown on this plat, being known as lot 164 on plat of PINE BROOK FOREST SUBDIVISION SECTION 1 and recorded in the RMC Office Greenville County, S. C., in Plat Book " 4 - X " at Pages 48 & 49; and that the property lines, walls and buildings are as shown hereon, and that the walls and buildings located on said lot do not encroach or project on adjacent street or property, and that no adjacent walls or buildings encroach or project on said premises, and no power lines cross this property except as shown hereon. Also being known as PROPERTY OF WILLIAM A. KINNINGER & CATHY J. KINNINGER and recorded in Plat Book at Page

R. B. Bruce

R. B. Bruce, RLS #2552

8-C-69

2552

CAROLINA SURVEYING CO.
112 Manly St.
Greenville, S. C.

JUL 29 1980

GCTO JUL29 80 1107 3.00CI

223/61A

S74-11-1-164