AF 10505

MICROFILMED

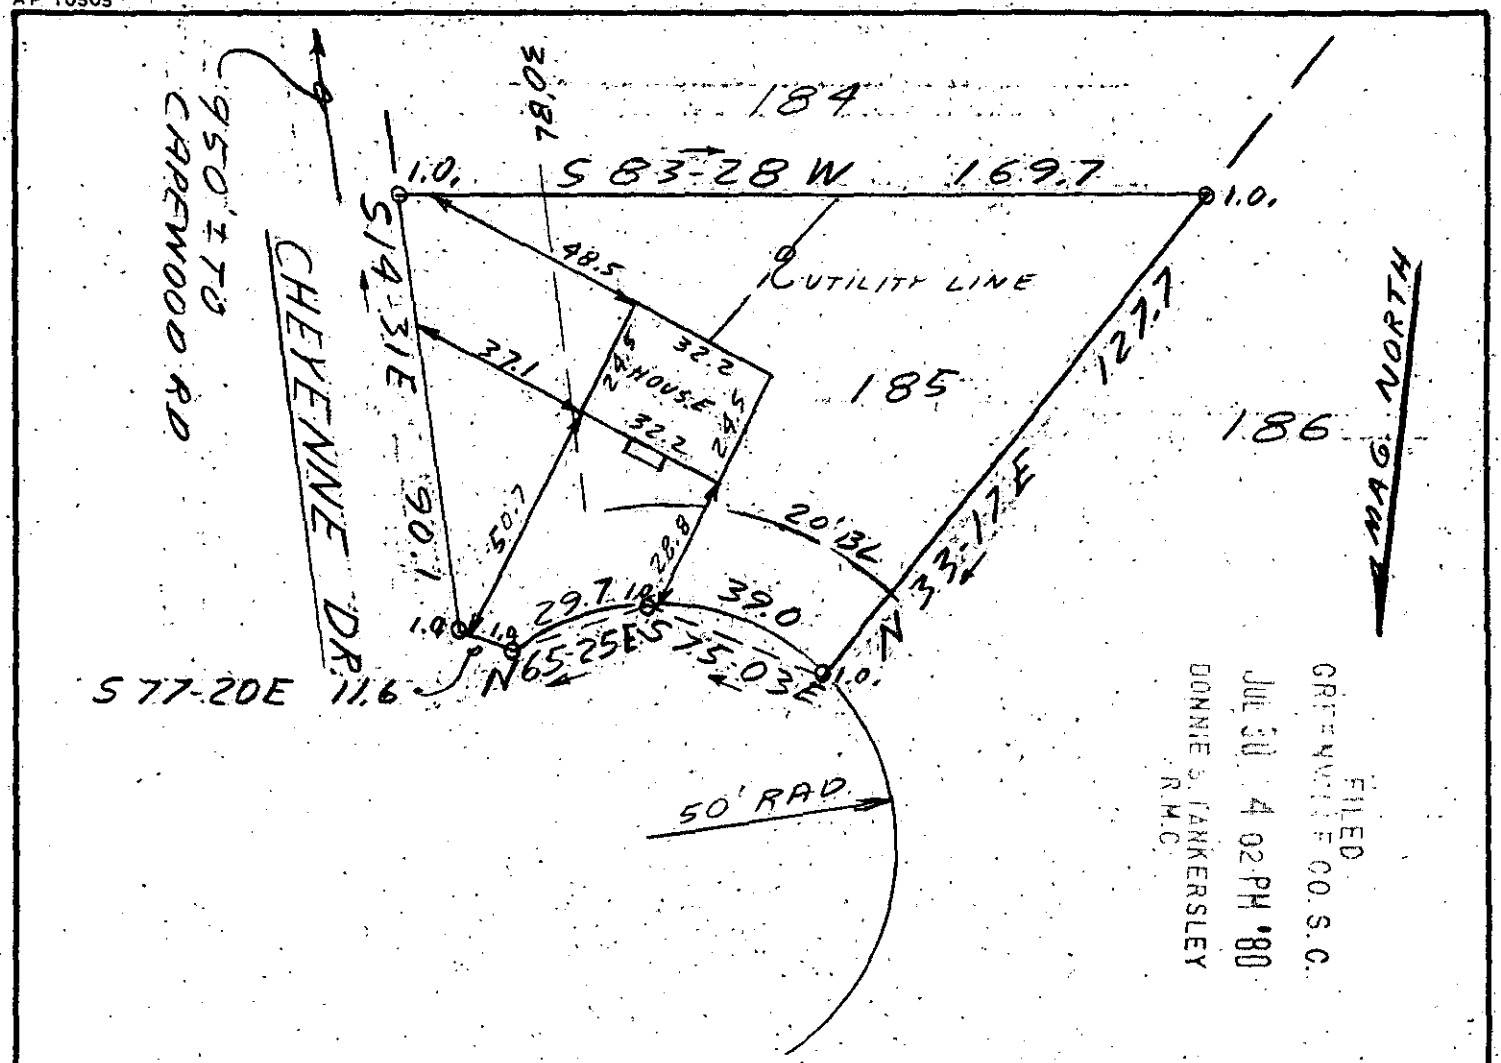

FILED
GREENVILLE CO. S.C.
JUL 30 4 02 PM '80
DONNIE S. TANKERSLEY
R.M.C.

This is to certify that on July 29, 1980, I surveyed the property shown on this plat, known as Lot 185 on plat of Westwood Sec. 3, recorded in the RMC Office of Greenville County in Plat Book 4N on page 30, and that the property lines, walls and buildings are as shown hereon; that the building located on said lot does not encroach or project on adjacent streets or property, and that no adjacent walls or buildings encroach or project on said premises, and that no utility lines cross this property except as shown hereon. This property is not located in a designated flood hazard area.

5' drainage and utility easement along all side and rear lot lines.

James R. Freeland RLS & RE 4781

8-C-76 2807 JUL 30 1980

SOUTH CAROLINA REGISTERED LAND SURVEYOR NO. 4781 JAMES RALPH FREELAND

SEAL

STATE OF SOUTH CAROLINA
GREENVILLE COUNTY

WESTWOOD
SECT. 3 - LOT 185
PROPERTY OF
MICHAEL THOMAS FULTON
DIANE ELLEN FULTON

FREELAND & ASSOCIATES
Engineers • Land Surveyors
GREENVILLE, S.C.

SURVEY	DCH
DRAWN	JRF
CHECK	JRF
SCALE	1" = 40'
DATE	7-29-80
DWG. NO.	80-5343

GCTO -----2 JL30 80 518 3.00CT