MICROFILMED

AF 10505

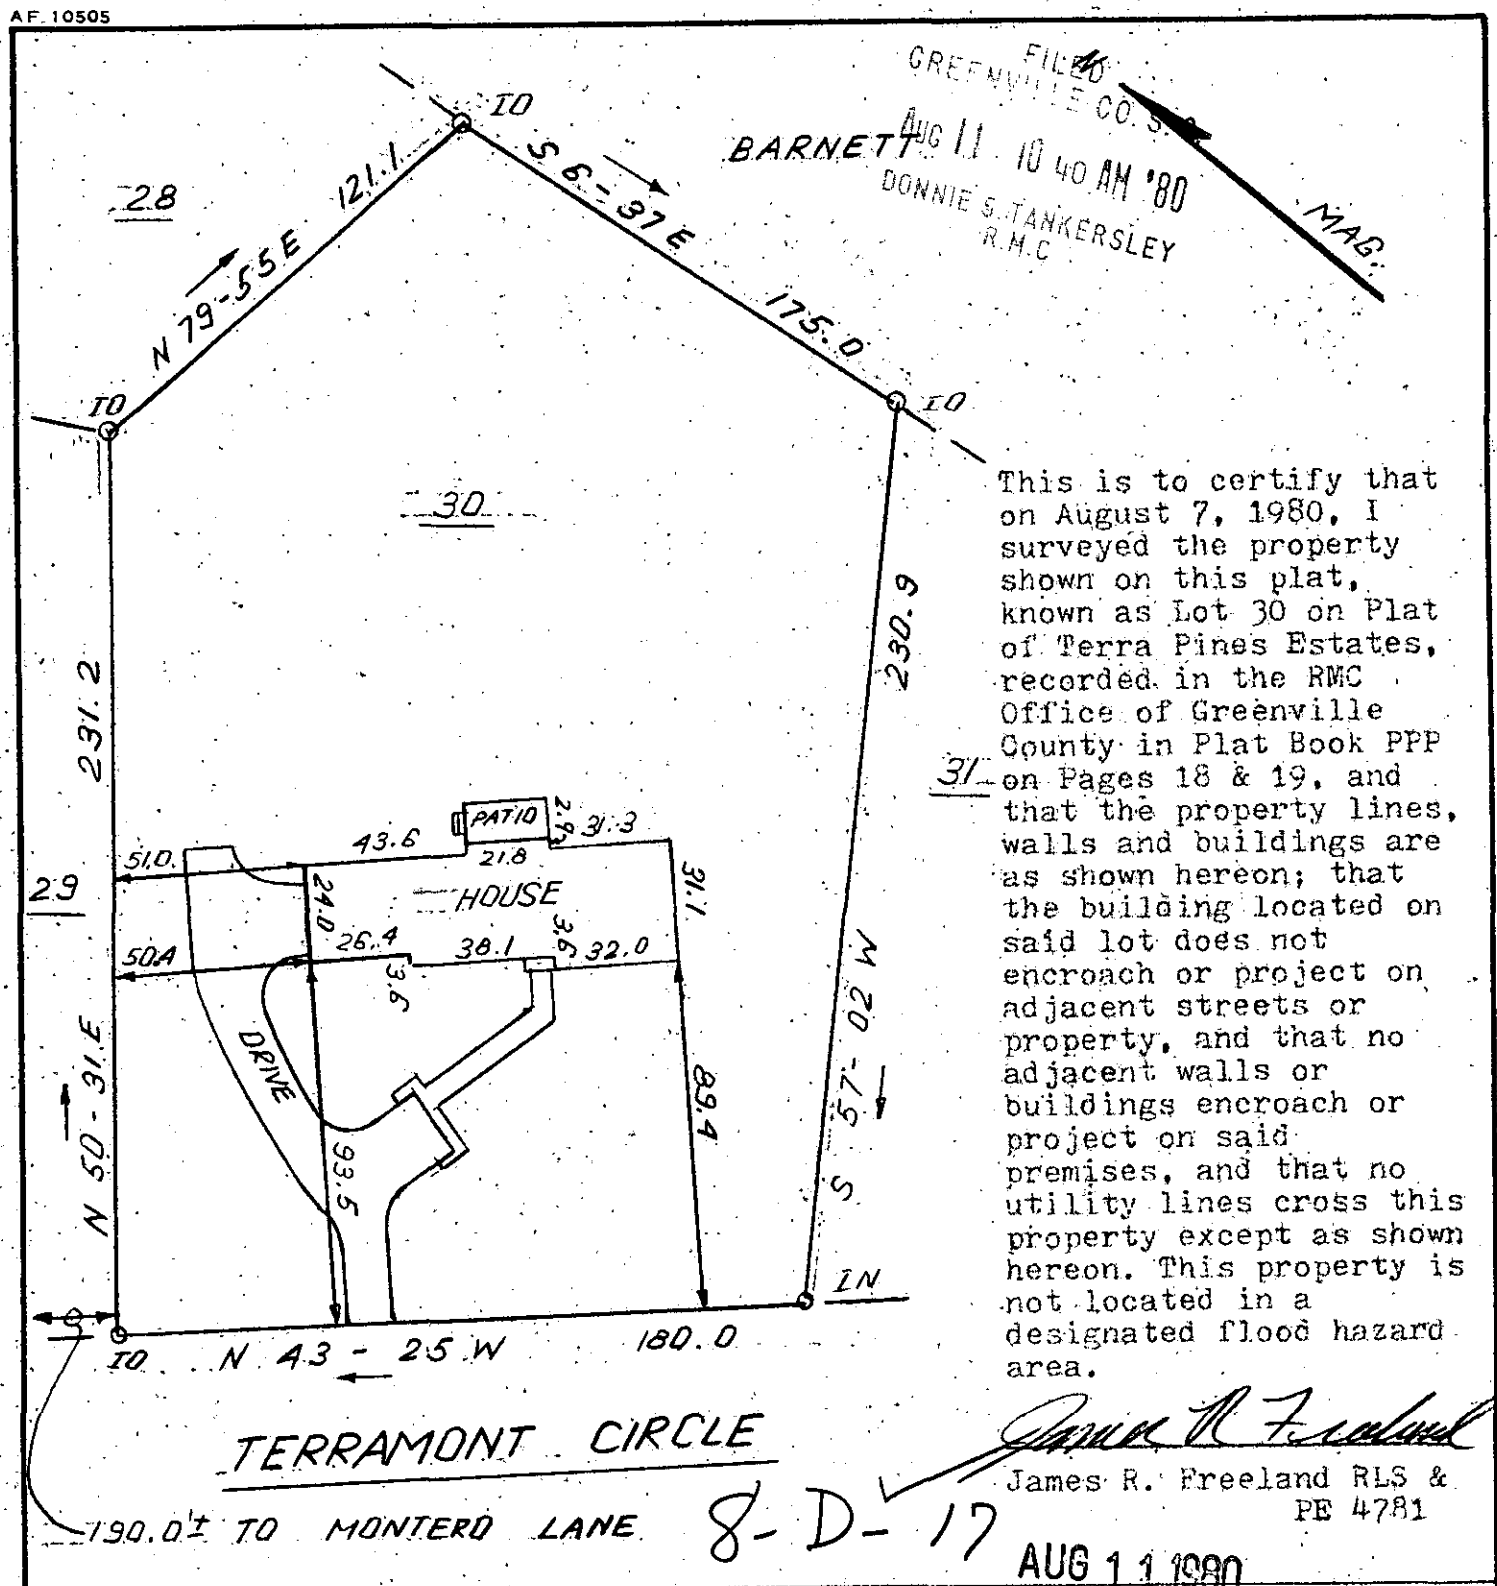

This is to certify that on August 7, 1980, I surveyed the property shown on this plat, known as Lot 30 on Plat of Terra Pines Estates, recorded in the RMC Office of Greenville County in Plat Book PPP on Pages 18 & 19, and that the property lines, walls and buildings are as shown hereon; that the building located on said lot does not encroach or project on adjacent streets or property, and that no adjacent walls or buildings encroach or project on said premises, and that no utility lines cross this property except as shown hereon. This property is not located in a designated flood hazard area.

James R. Freeland

James R. Freeland RLS & PE 4781

8-D-17

AUG 11 1980

SOUTH CAROLINA REGISTERED LAND SURVEYOR NO. 4781 JAMES RALPH FREELAND

SEAL

STATE OF SOUTH CAROLINA
GREENVILLE COUNTY

TERRA PINES ESTATES
LOT 30; SECT. 1
PROPERTY OF
WILLIAM B. FREEMAN &
SUSAN M. FREEMAN

FREELAND & ASSOCIATES
Engineers • Land Surveyors
GREENVILLE, S.C.

SURVEY	F.L.
DRAWN	B.R.
CHECK	MC
SCALE	1" = 50'
DATE	AUG. 7. 80
DWG. NO.	5412

3961

PCTO AU11 80 317 3.00CI