MICROFILMED

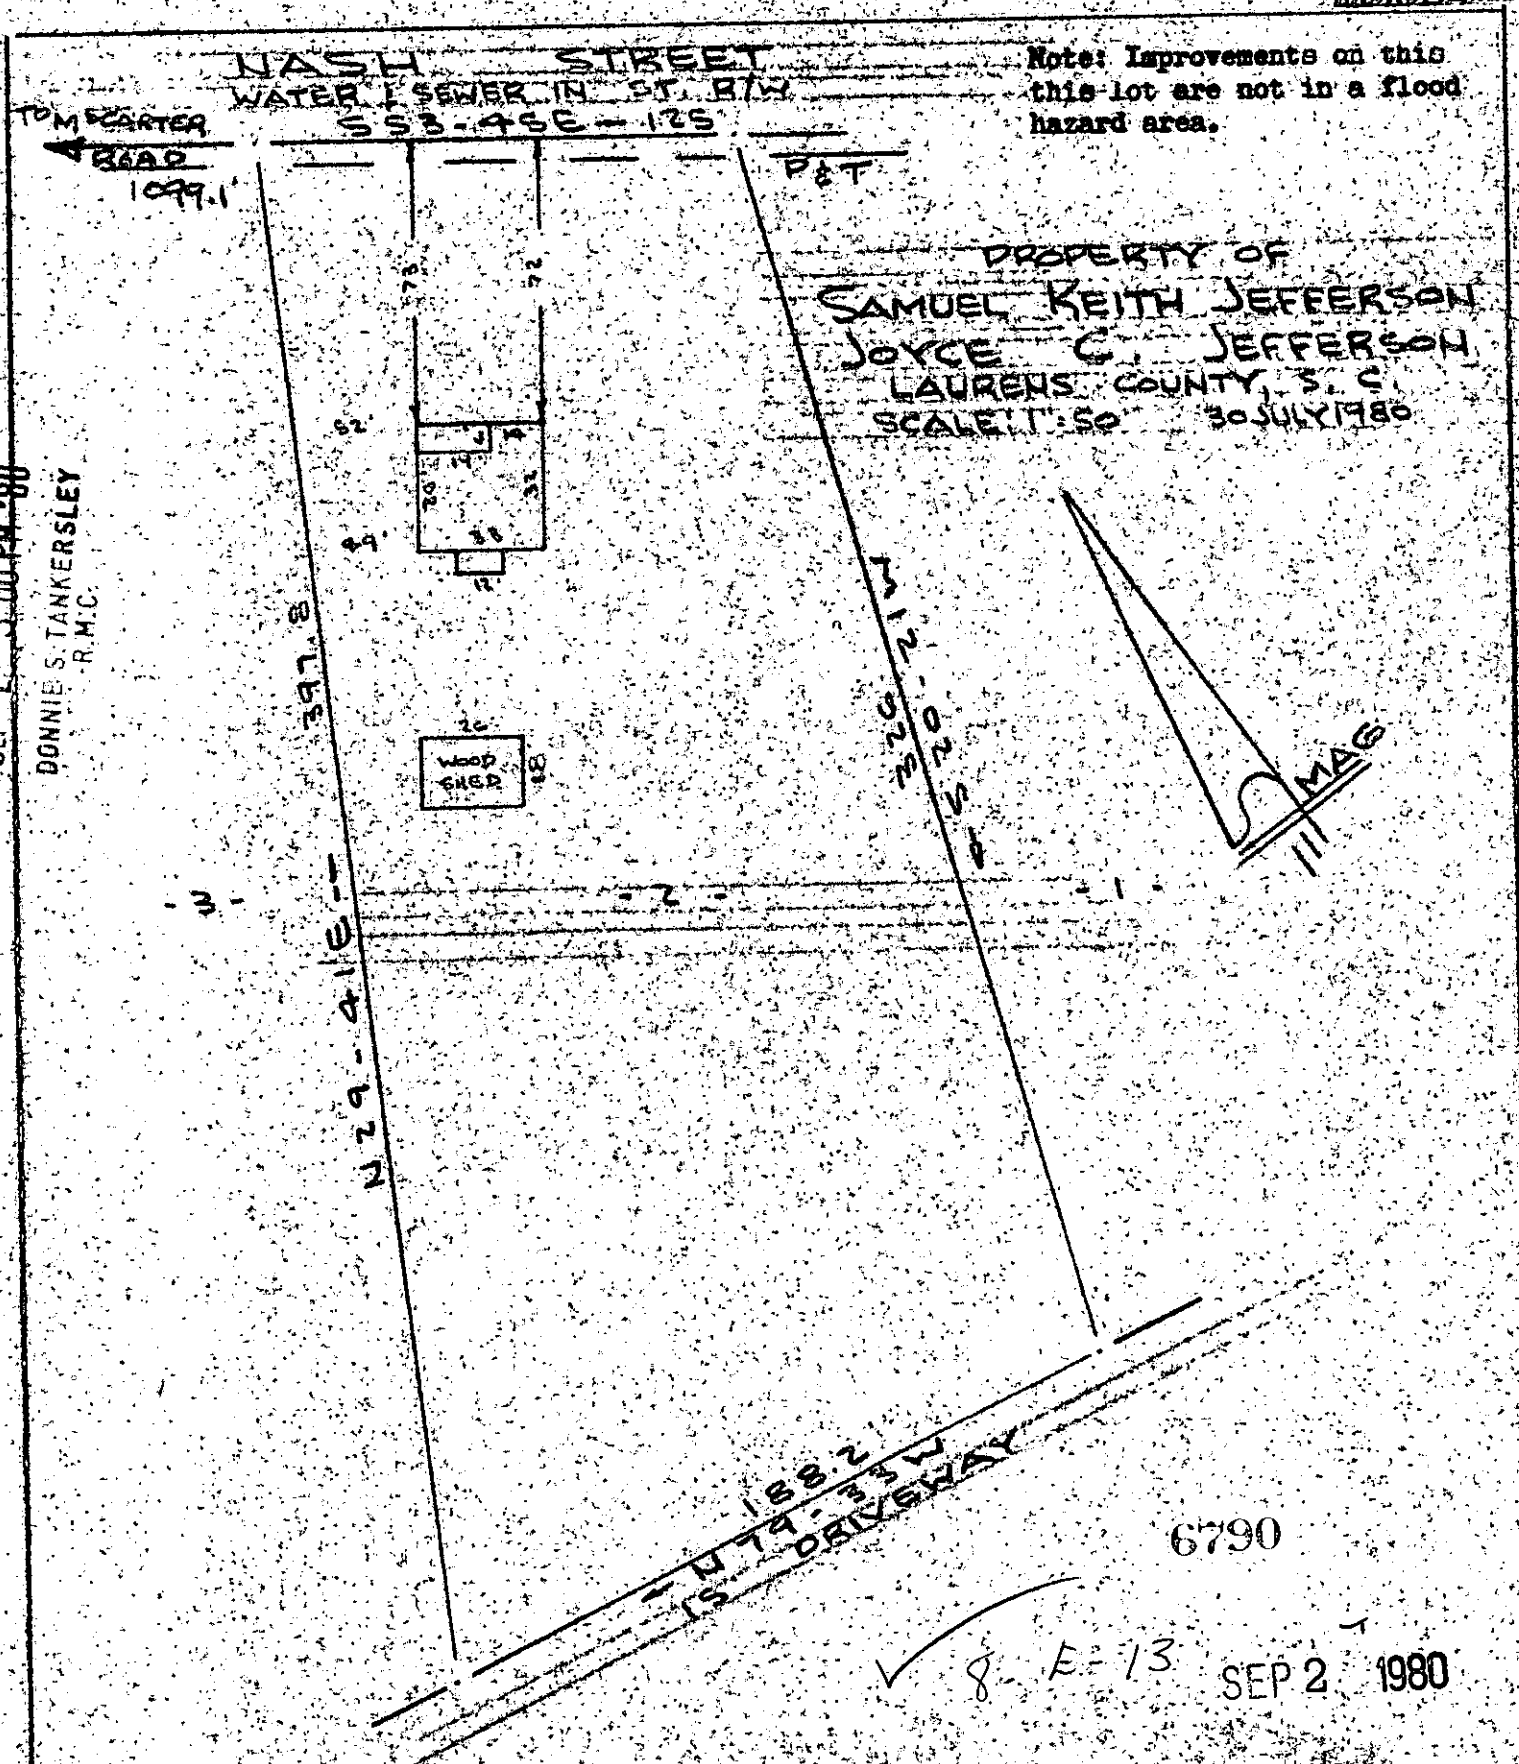

Note: Improvements on this this lot are not in a flood hazard area.

SEP 2 3 00 PM '80
DONNIE S. TANKERSLEY
R.M.C.

6790

8-E-13 SEP 2 1980

This is to certify that on the 30th day of July, 1980, I surveyed the property shown on this plat, being known as lot 2 on plat of PROPERTY OF SAMUEL KEITH JEFFERSON & JOYCE C. JEFFERSON and recorded in the Clerk of Court Office Laurens County, S. C., in Plat Book at Page ; and that the property lines, walls and buildings are as shown hereon, and that the walls and buildings located on said lot do not encroach or project on adjacent street or property, and that no power lines cross this property except as shown hereon.

R. B. Bruce

Carolina Surveying Co., 114 Manly St., Greenville, S. C. R. B. Bruce, RLS #1952

323/68

350-1-4.1