MICROFILMED

FILED
GREENVILLE CO. S.C.
OCT 2 2 27 PM '80
DONNIE S. TANKERSLEY
R.M.C.

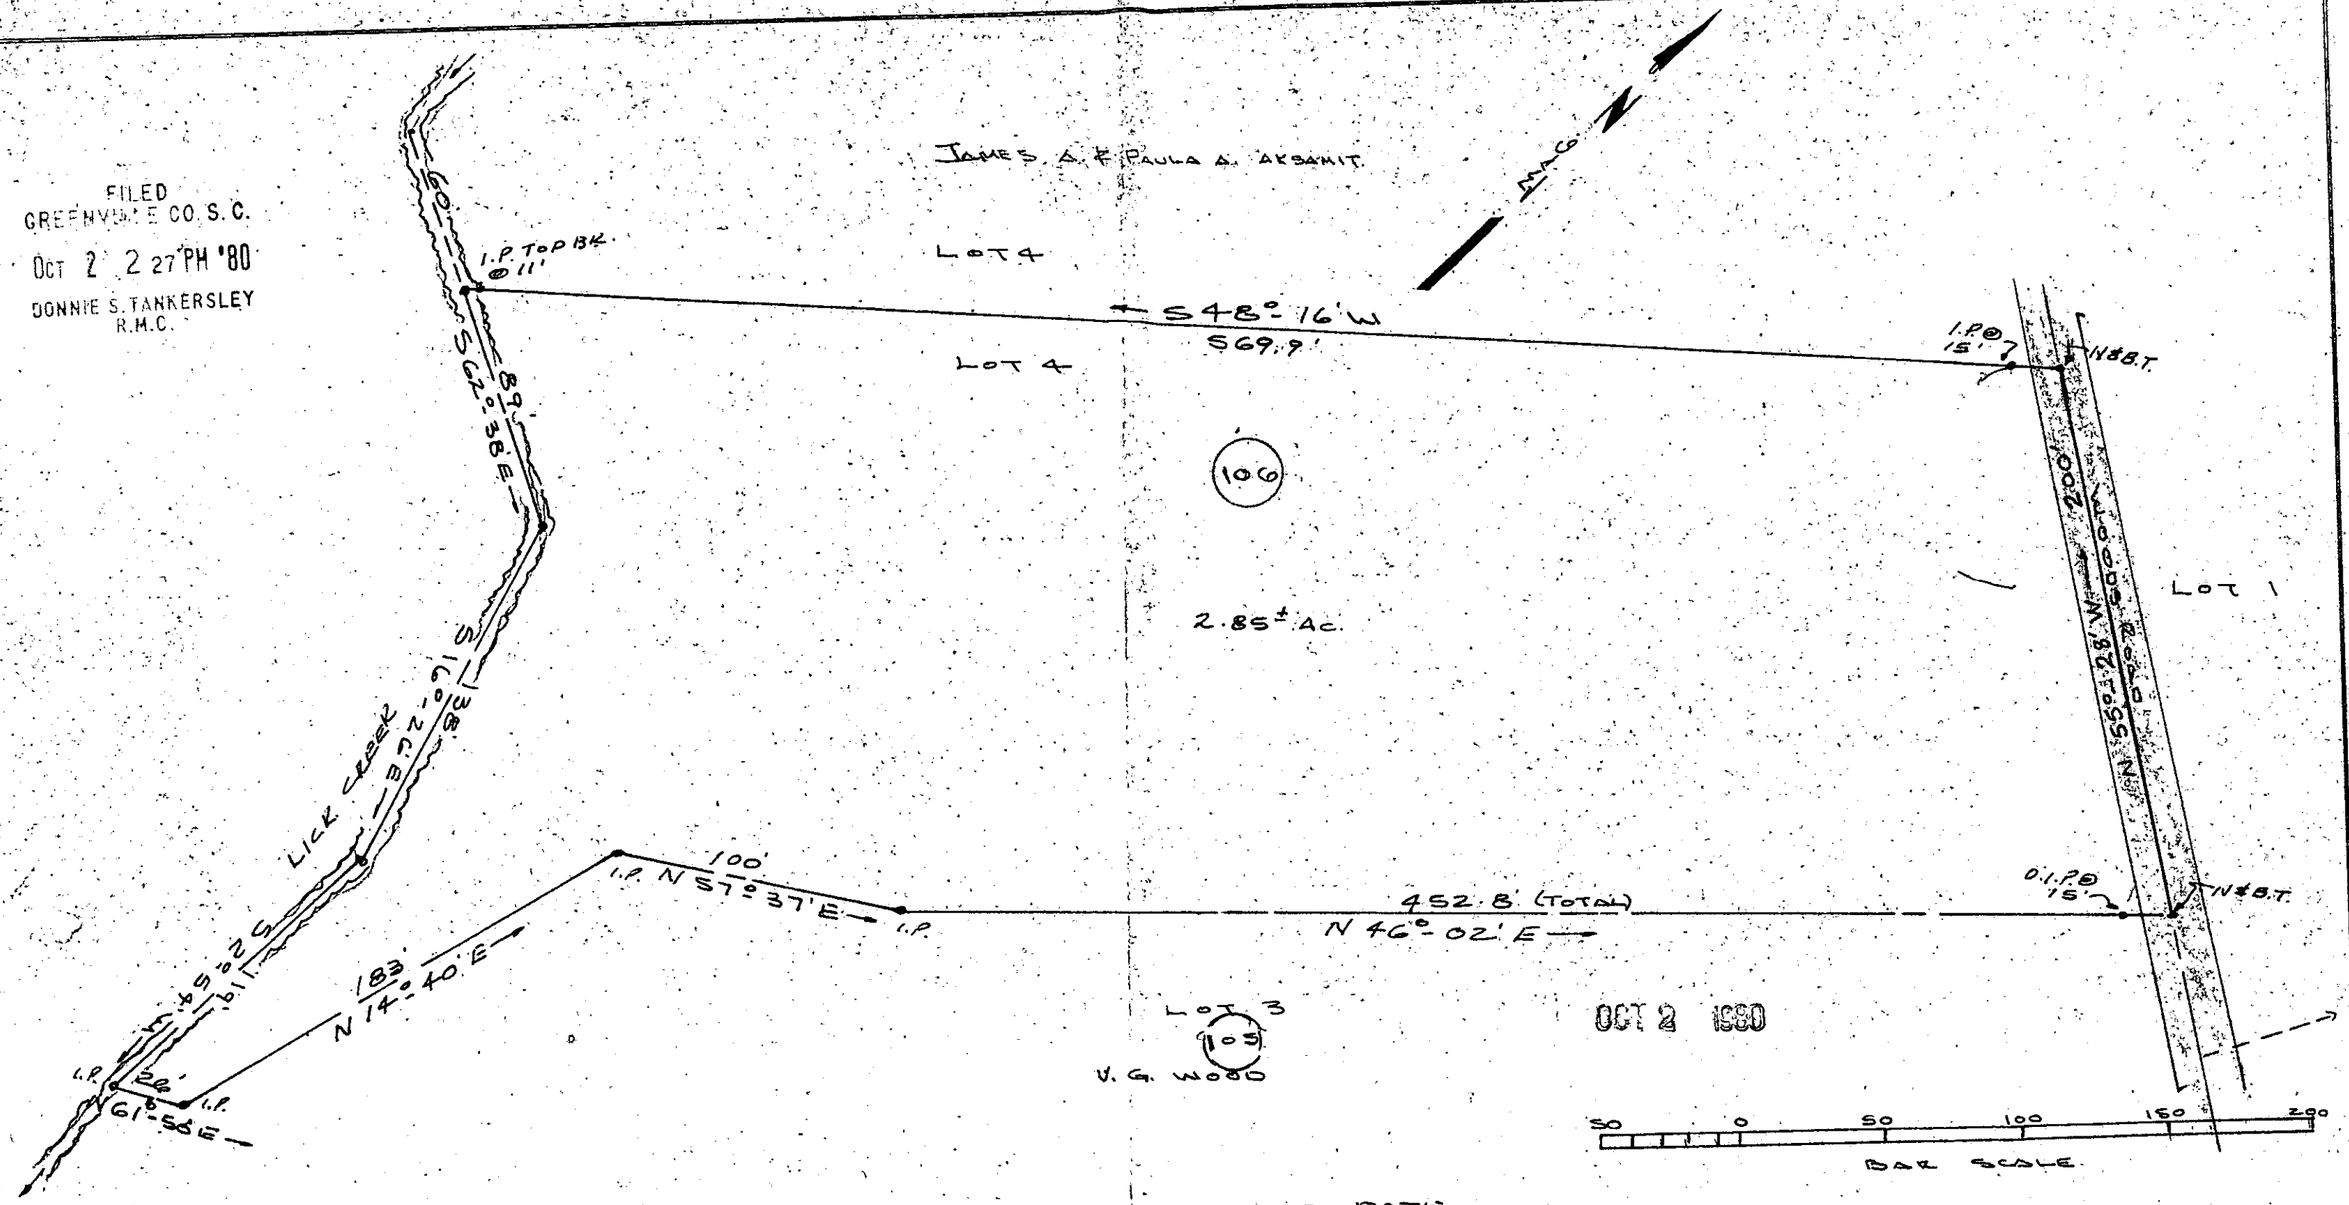

OCT 2 1980

ABOVE LINES SURVEYED THIS DATE AND ARE AS SHOWN.

Kermit T. Gould
S.C. REG. NO. 4035

REF. PLAT BY H.S. BROCKMAN
2-16-54. DEED BK 626 PG 269
CHICK SPRINGS TOWNSHIP
GREENVILLE CO
TAYLORS, S.C.

10502

8-F-29

THE ABOVE IS A DIVISION OF THE ORIG. 5.68 Ac. TRACT. (LOT 4).
NOTE: SOLID LINES SURVEYED THIS DATE, REMAINDER PLOTTED FROM 2-16-54 PLAT.

PROPERTY OF
JOSEPH L. & LINDA P. CANNON

SCALE 1" = 50'	REVISIONS	BY	DATE
DATE 8-21-80			
DR'N. K.T.G. CKD.			
APVD.			

GOULD & ASSOC
SURVEYORS
TAYLORS S.C.

NO. 402

OCTO ------ 3 00 280 069 5.00CI