AF 9425A

MICROFILMED

NOTE:
SEE PLAT FOR ABNEY MILLS - BRANDON PLANT
PLAT BOOK QQ, PG 58 & 59 - GREENVILLE CO. R.M.C.

FILED
GREENVILLE CO. S.C.
Nov 18 10 11 AM '80
DONNIE S. TANKERSLEY
R.M.C.

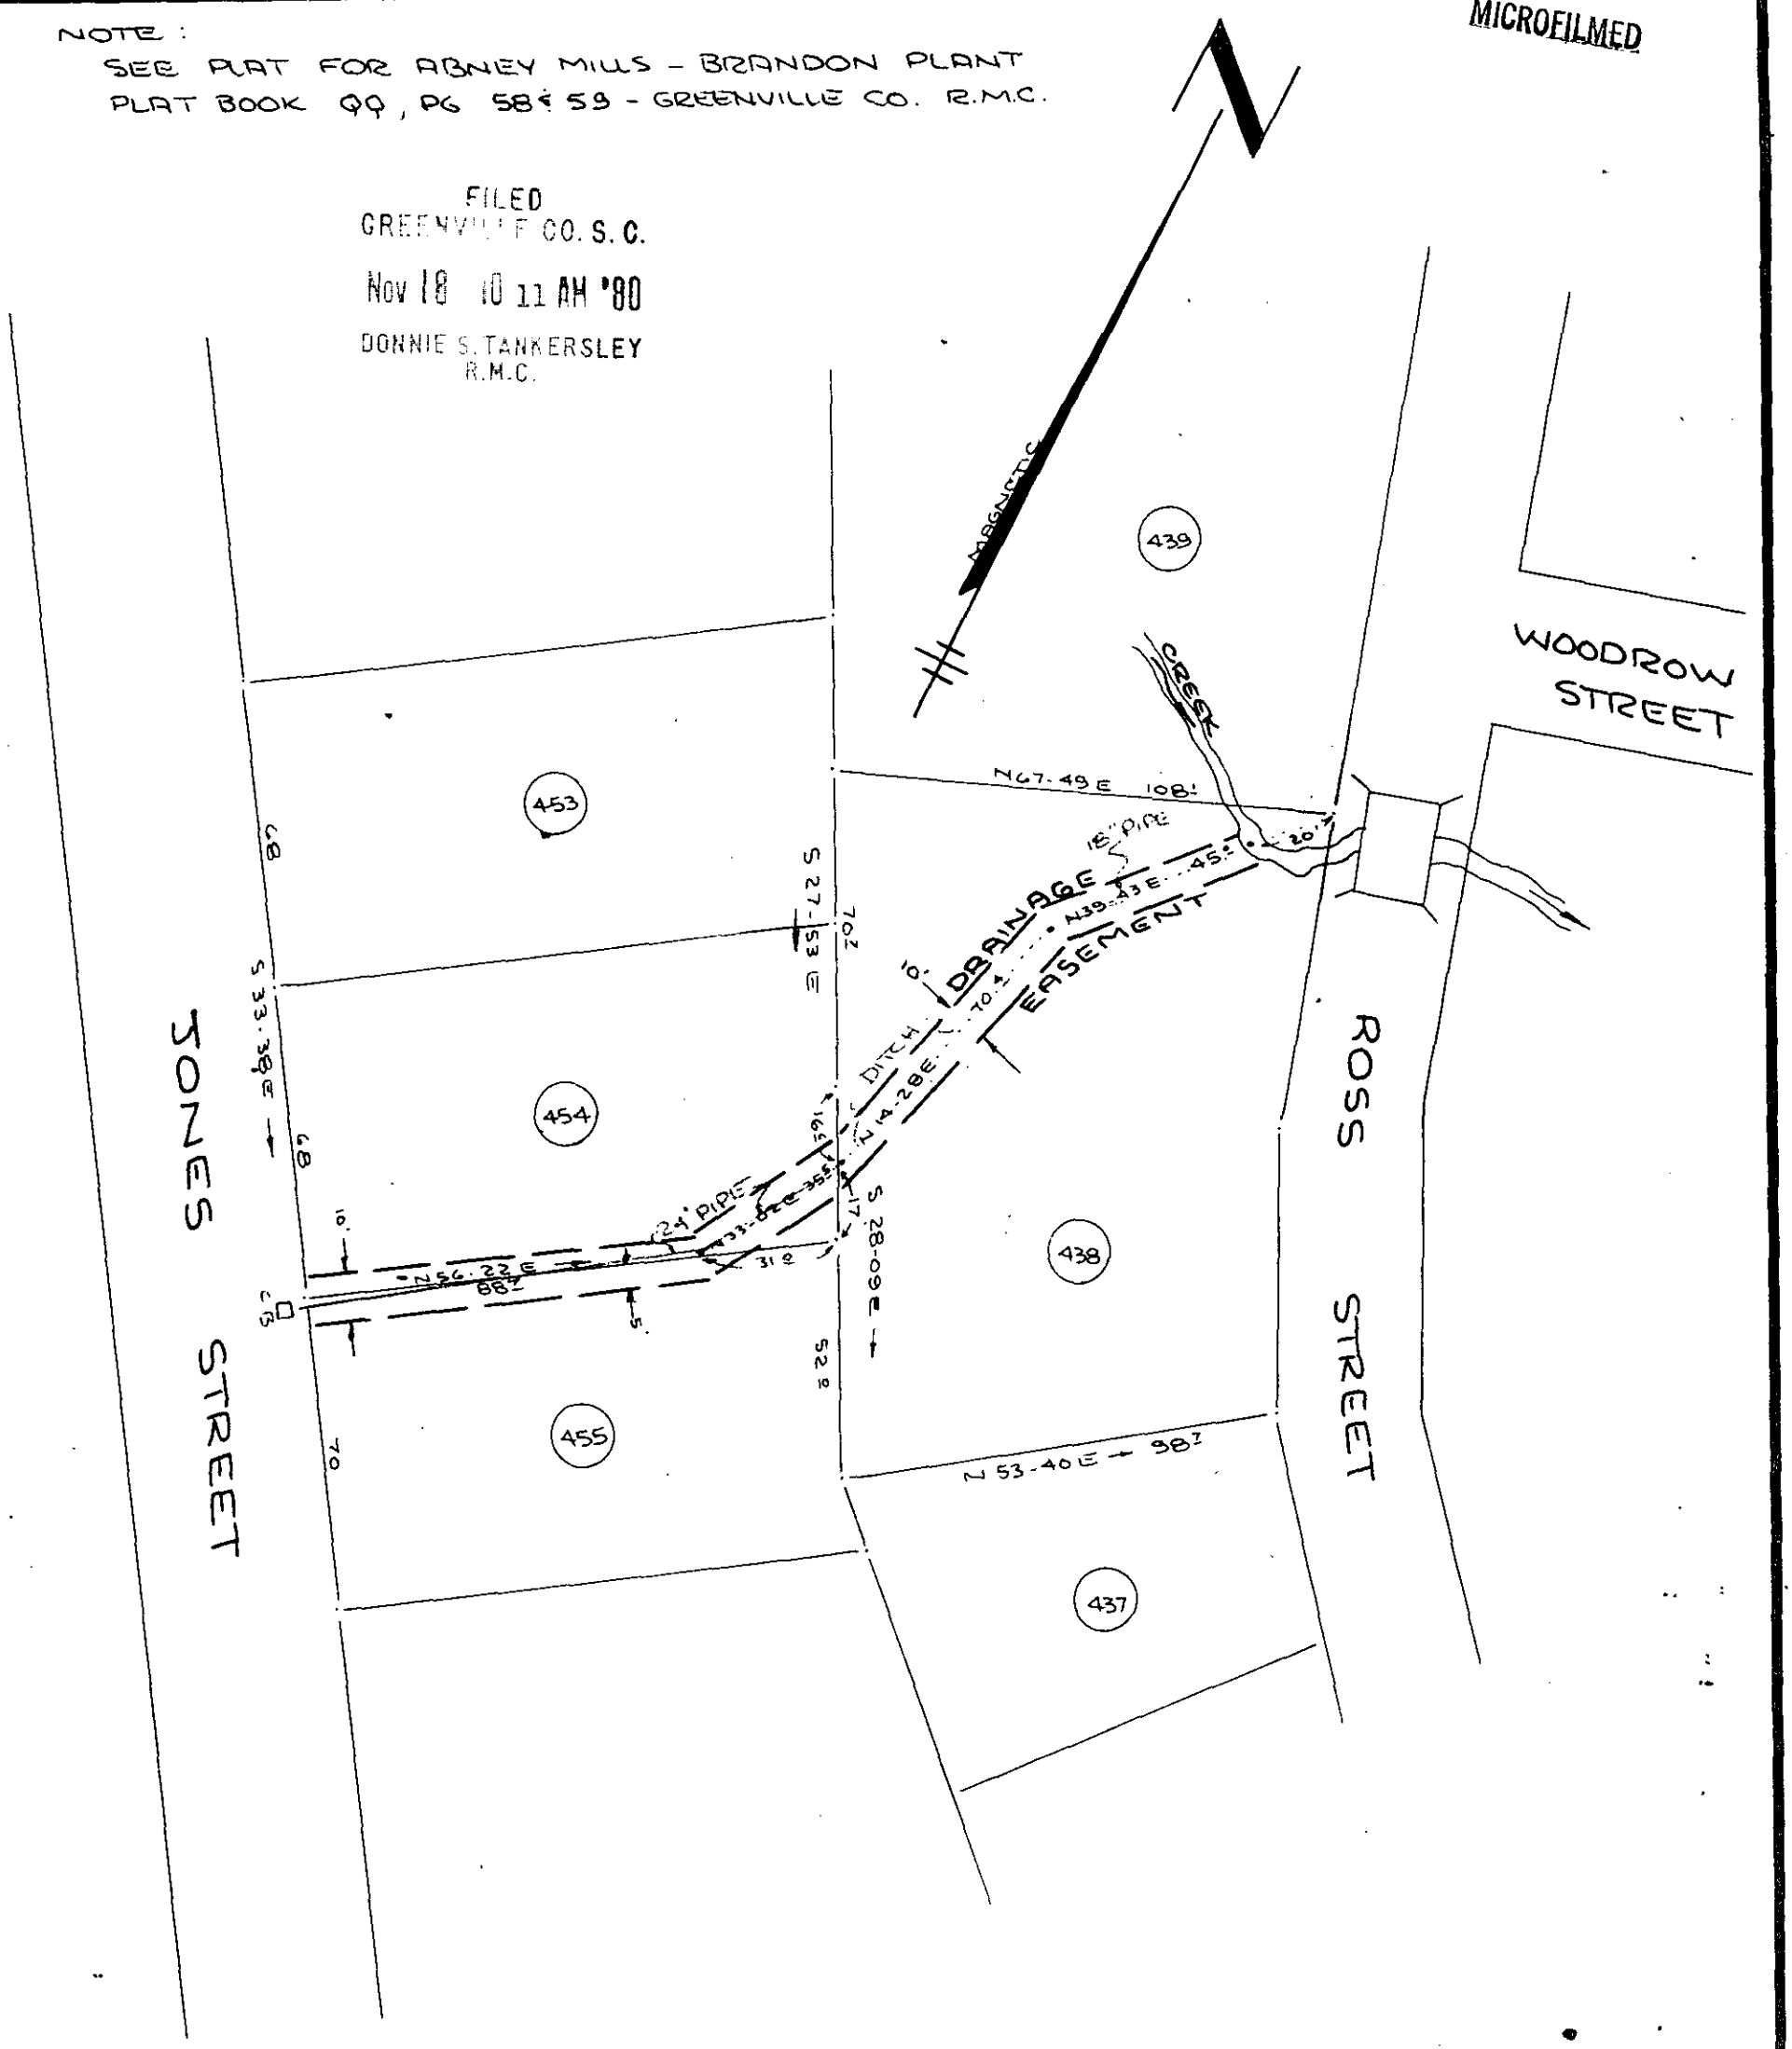

DRAINAGE EASEMENT LOCATION
FOR

GREENVILLE COUNTY REDEVELOPMENT AUTHORITY

BRANDON VILLAGE GREENVILLE CO
SOUTH CAROLINA

JUNE 2, 1980

8-F-68

THIS PLAT IS NOT A SUBDIVISION AS DEFINED BY THE GREENVILLE COUNTY SUBDIVISION REGULATIONS.

10/20/80 F. J. Forbes
Chairman, Secretary, or Director of Planning.
Greenville County Planning Commission

15267

NOV 18 1980

SCALE: 1" = 40

40 20 0 40 80 120

W. R. WILLIAMS, JR.
ENGINEER/SURVEYOR
P. E. & L. S. No. 3979
15 S. MAIN STREET
TRAVELERS REST, S. C.
29690

"I hereby certify that the ratio of precision of the field survey is 1/ N/A as shown hereon and the area was determined by D M D method of area calculation."

W. R. Williams, Jr. P. E. & L. S. No. 3979

118-6-28,29 & 12

GCTO --- 1 NOV 17 80 764 825 3 SP 25 80

PIEDMONT PRINTMAKERS