AF 16107

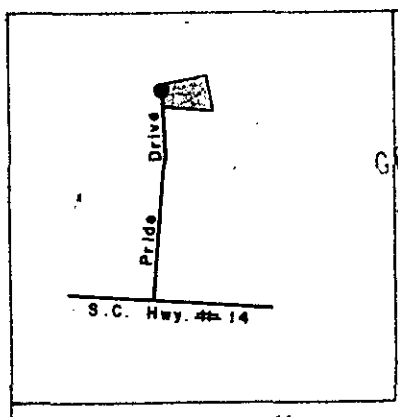

Location Map
N.T.S

FILED
GREENVILLE CO. S.C.
DEC 23 5 08 PM '80
DONNIE S. TANKERSLEY
R.M.C.

Note:
Reference Plat Books
4T - Pg. 36, 7S - Pg. 22,
Deed Books 1017 - Pg. 212,
1116 - Pg. 20, 753 - Pg. 24,
753 - Pg. 53.
Plat Of Simpsonville Industrial Park, By Blackwood Associates, Feb. 14, 1975, And Plat Of Yeargin Properties, Inc., April 12, 1974.

MICROFILMED

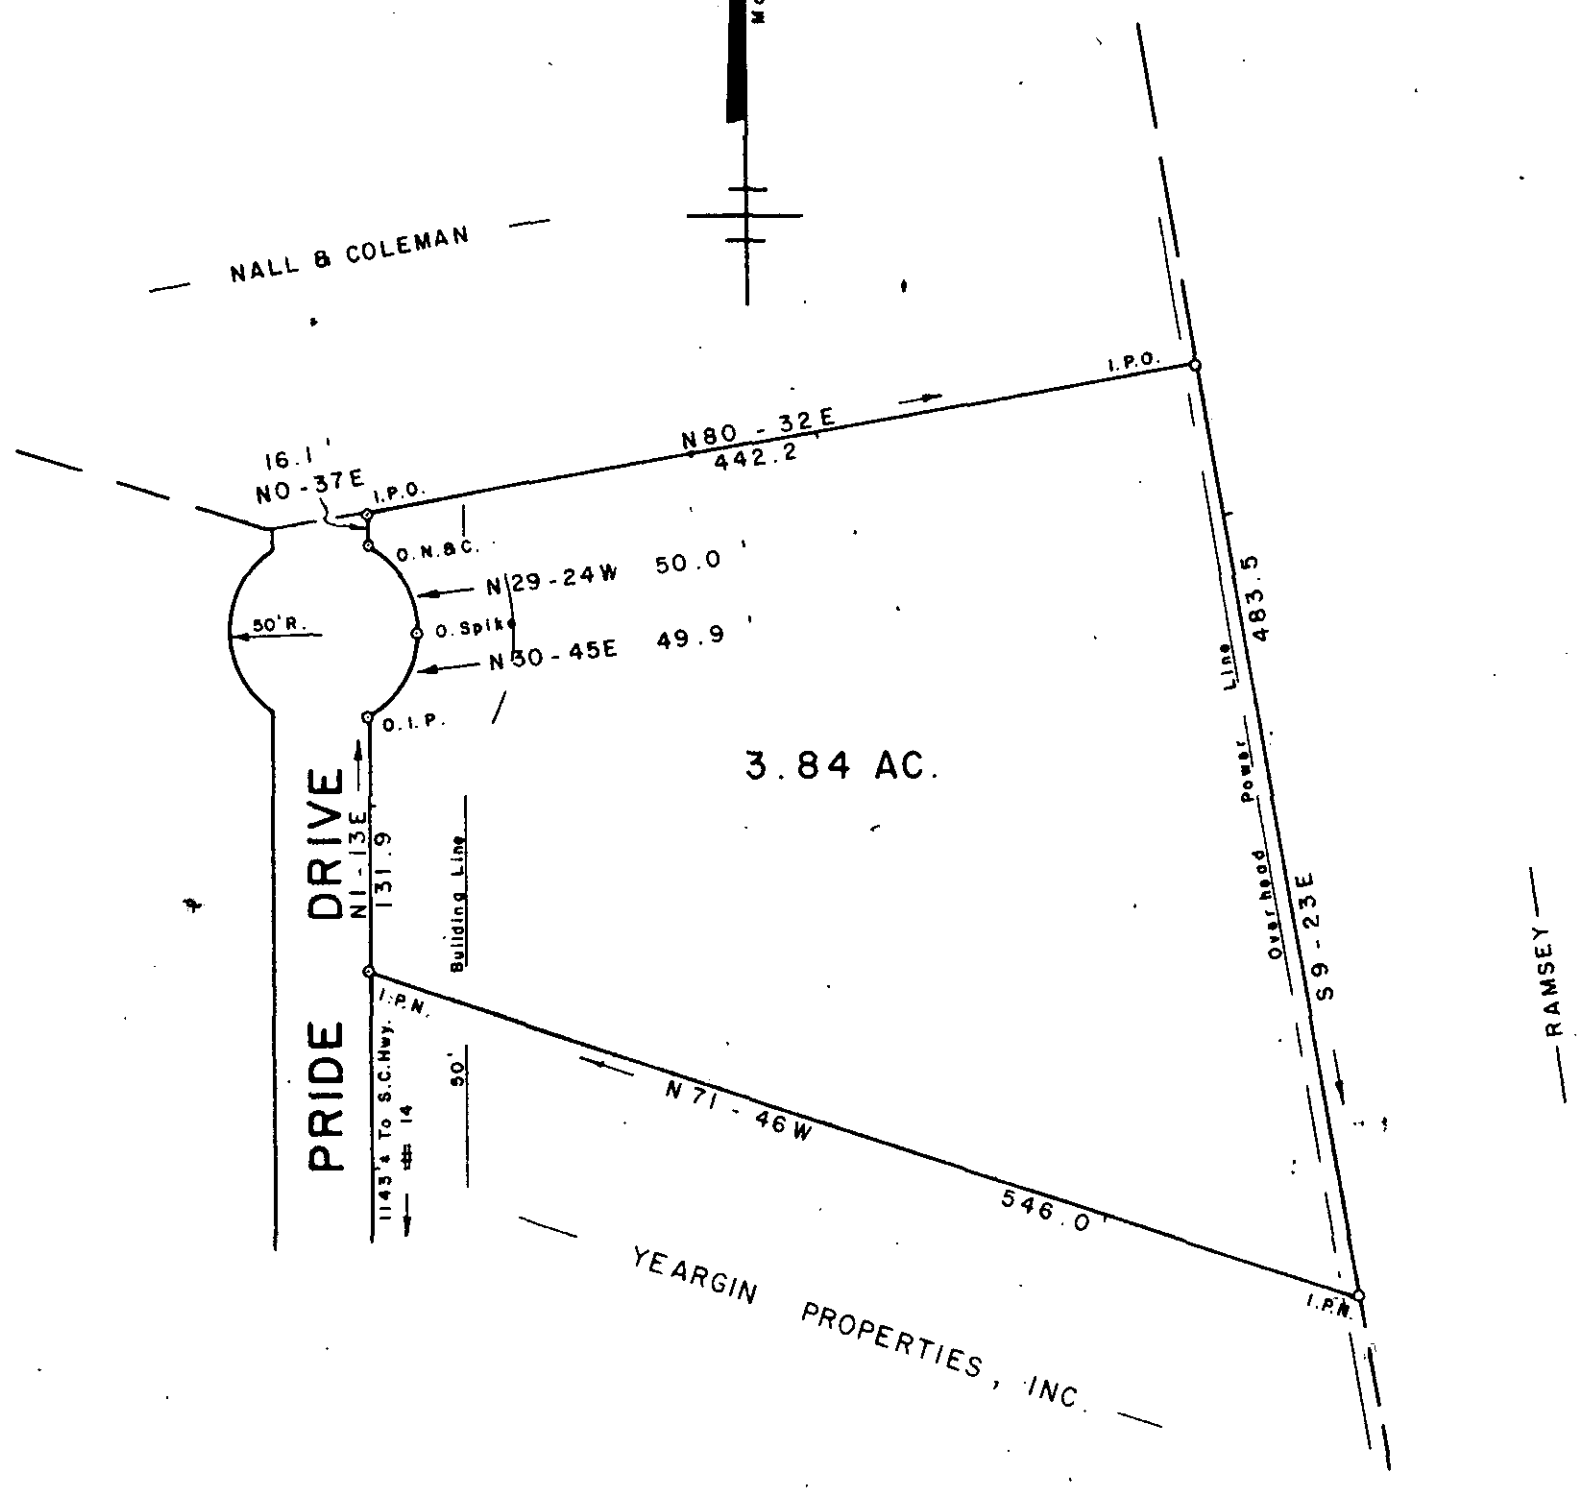

SURVEY FOR
GARY M. BOHNENBERGER

NEAR SIMPSONVILLE
GREENVILLE COUNTY
SOUTH CAROLINA
DECEMBER 3, 1980

8F-97

18640

GCTO 3 DE23 80 811

WILLIAMS and PLUMBLEE, INC.
ENGINEERING and LAND SURVEYING
15 SOUTH MAIN ST.
TRAVELERS REST, S. C. 29690
(803) 834-7955

I Hereby Certify That The Ratio Of Precision Of The Field Survey Is 1/5000+ As Shown Hereon And The Area Was Determined By D.M.D. Method.

Jeffery M. Plumblee
JEFFERY M. PLUMBLEE
R.L.S. # 7881

100 50 0 100 200
Scale 1" = 100'

323-1-1-PT.3

F.B. 52