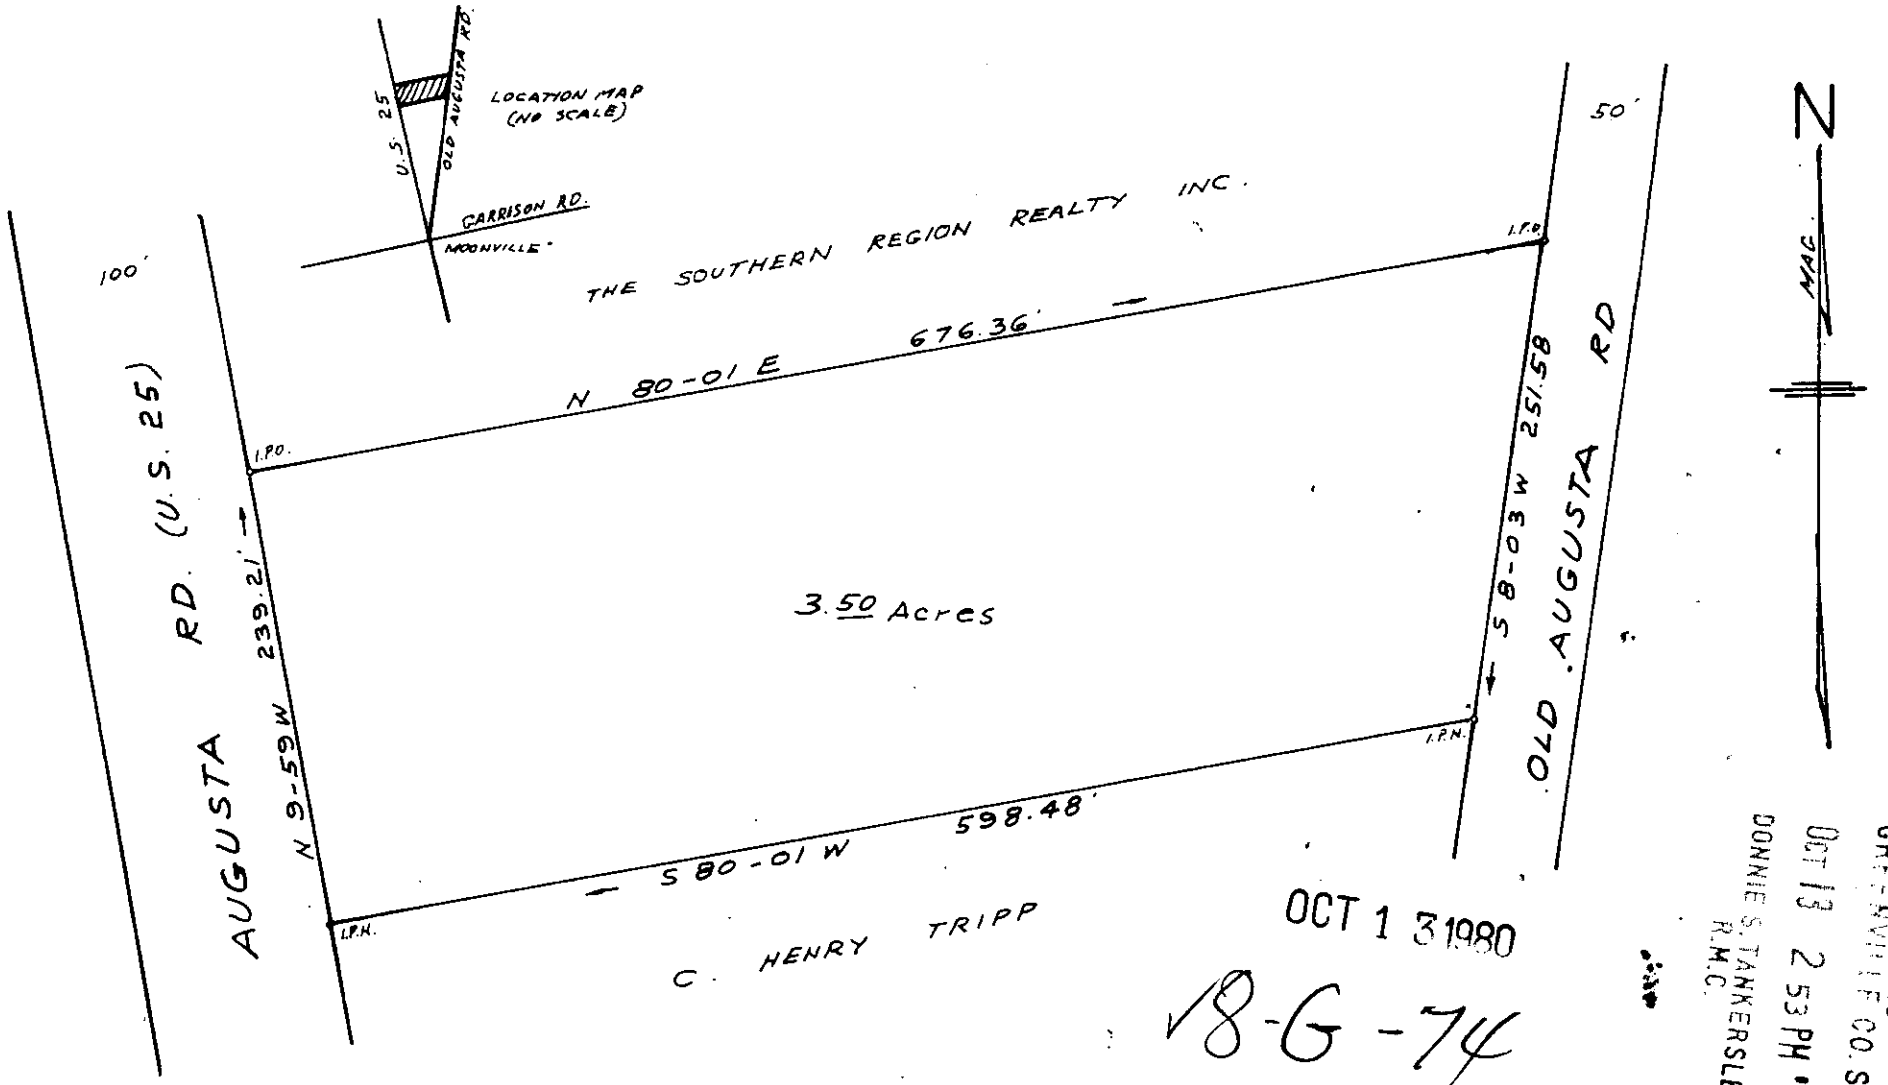

OCT 13 1980

18-G-74

FILED
GREENVILLE CO. S.C.
OCT 13 2 53 PM '80
DONNIE S. TANKERSLEY
R.M.C.

SURVEY FOR
JOSEPH T. MOON
MOONVILLE - GREENVILLE CO. S.C.
SCALE 1"=100' JUNE 18, 1980

100 50 0 100 200 300

I CERTIFY THAT THE RATIO OF PRECISION OF THE FIELD SURVEY IS 1/20,000 AND AREA WAS COMPUTED BY D.M.D. METHOD

SOUTH CAROLINA REGISTERED No. 1347 LAND SURVEYOR

C. O. Reddick
R.L.S. #1347 Greenville, S.C.

MICROFILMED

11589

OCT 13 80 248