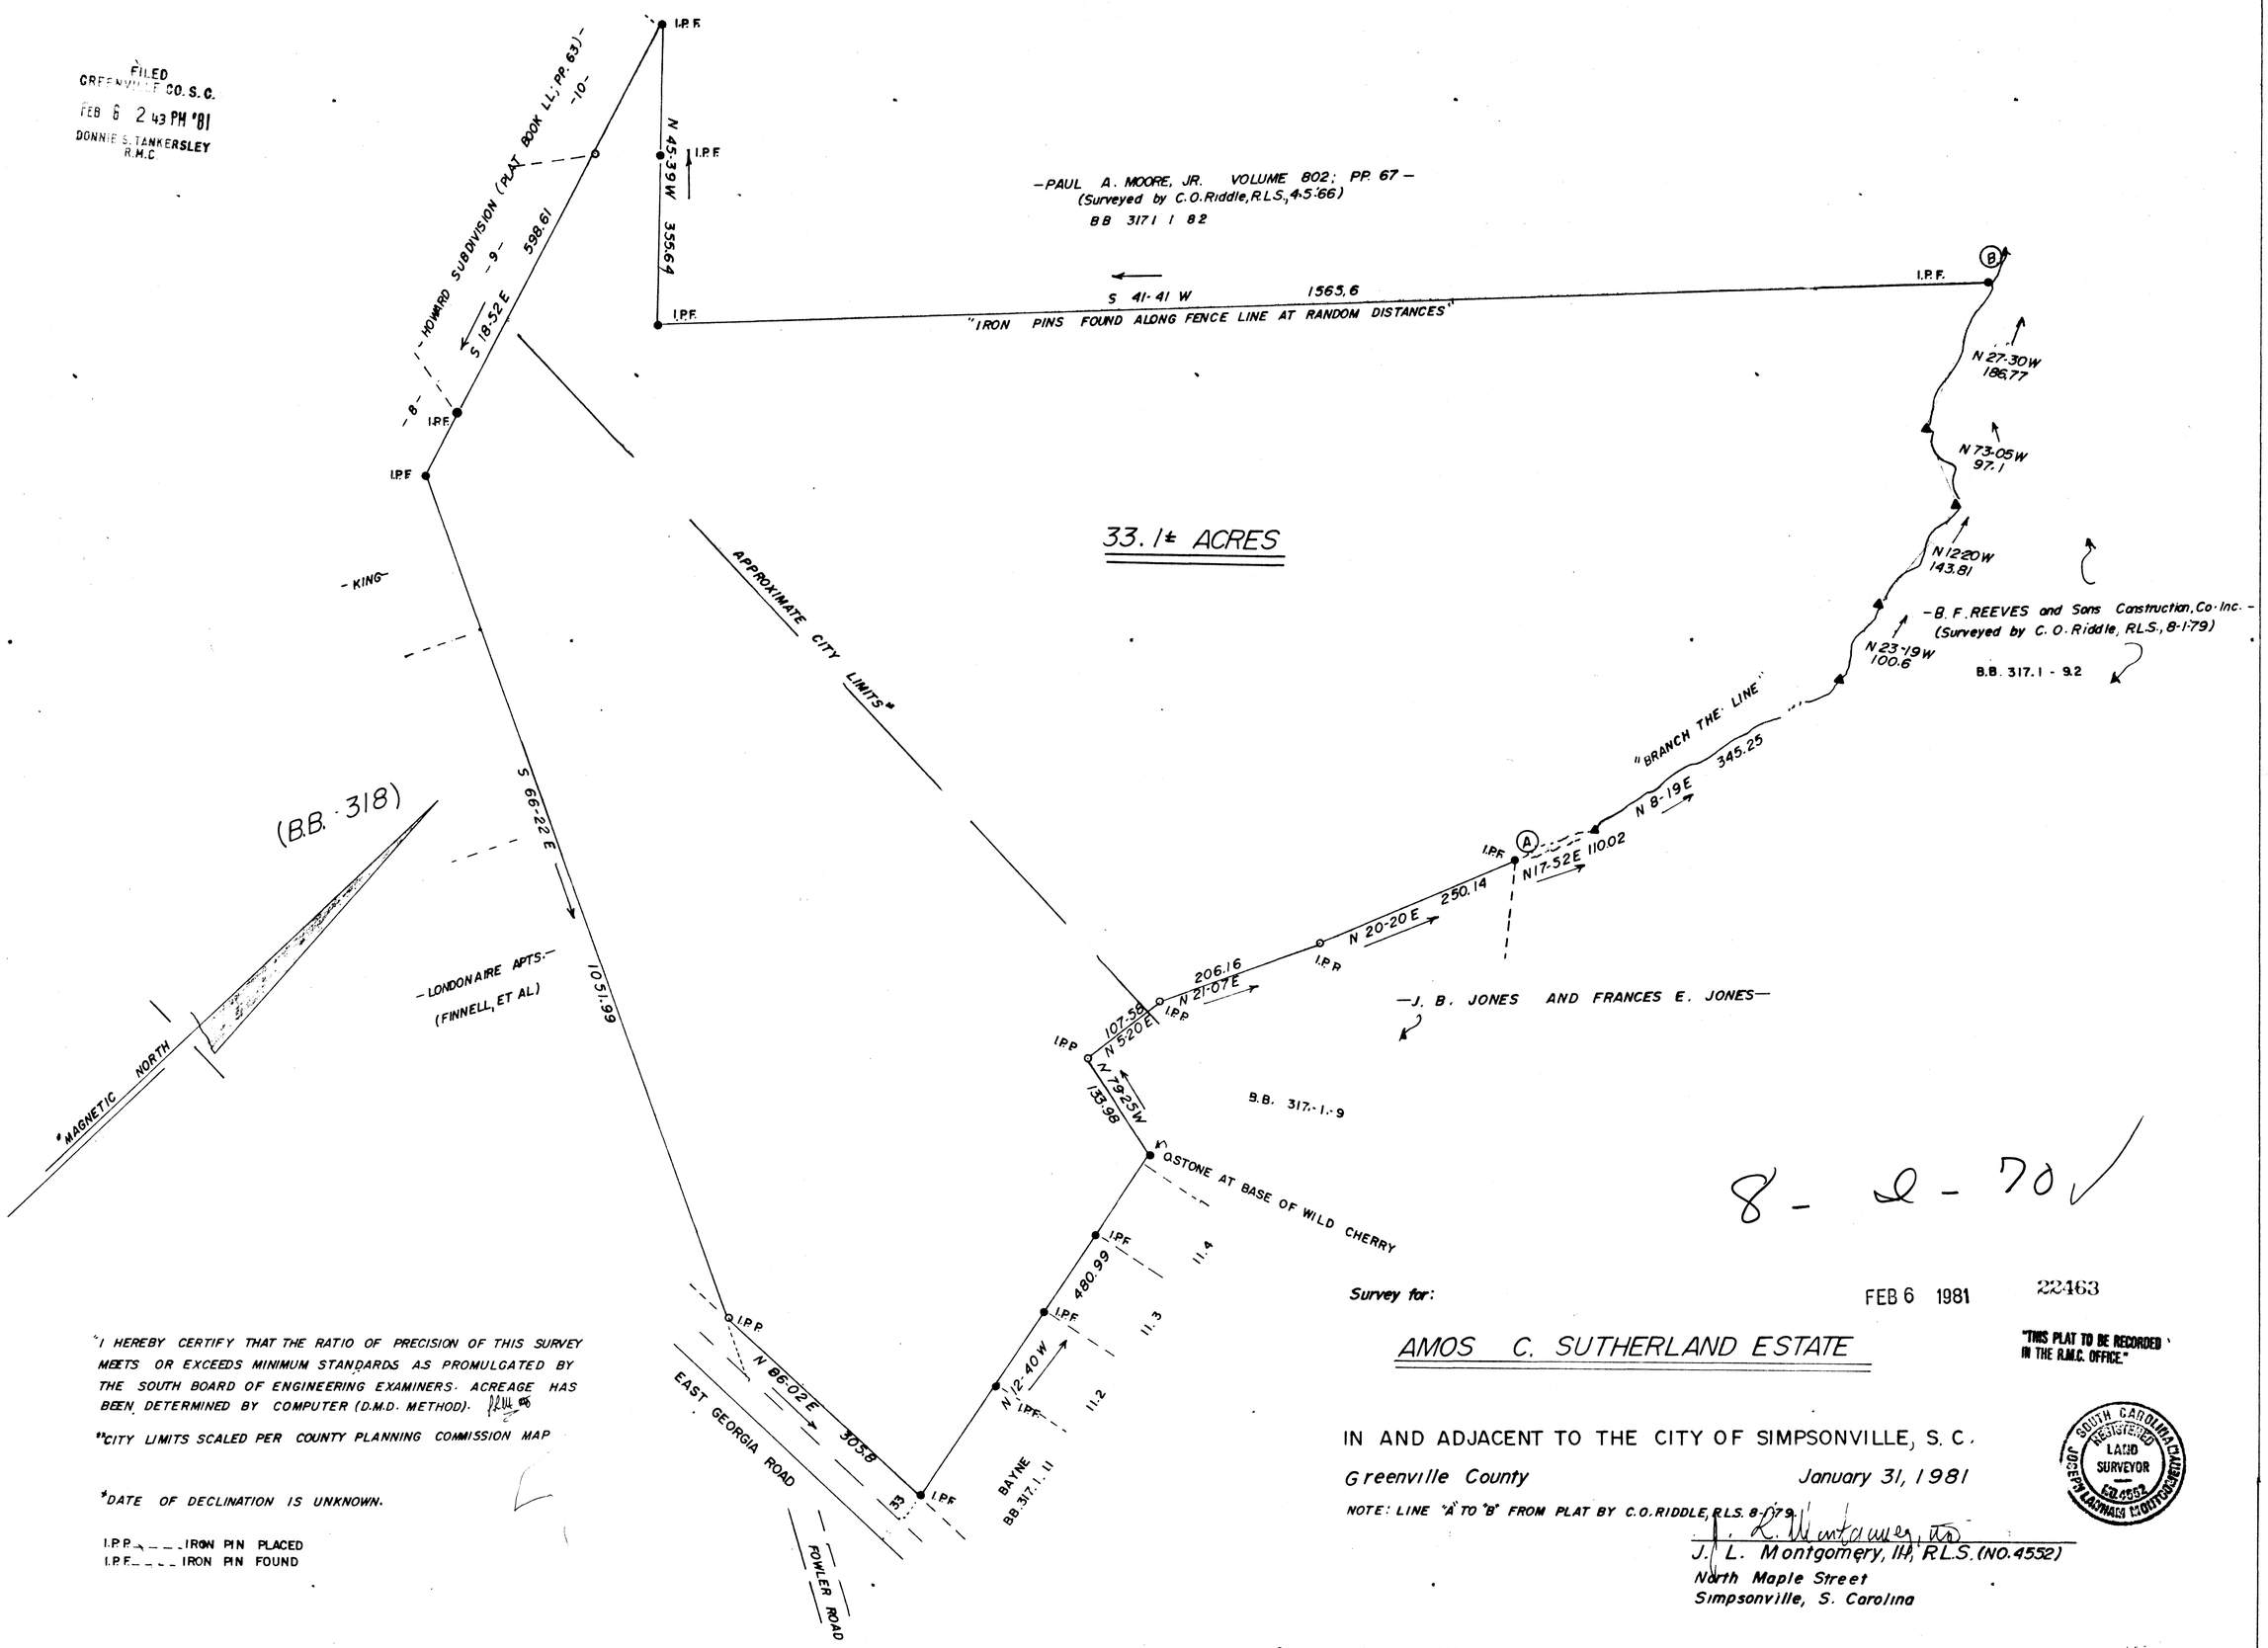

8-2-70

"I HEREBY CERTIFY THAT THE RATIO OF PRECISION OF THIS SURVEY MEETS OR EXCEEDS MINIMUM STANDARDS AS PROMULGATED BY THE SOUTH BOARD OF ENGINEERING EXAMINERS. ACREAGE HAS BEEN DETERMINED BY COMPUTER (D.M.D. METHOD).

**CITY LIMITS SCALED PER COUNTY PLANNING COMMISSION MAP

*DATE OF DECLINATION IS UNKNOWN.

I.P.P. - - - - IRON PIN PLACED
I.P.F. - - - - IRON PIN FOUND

Survey for:

FEB 6 1981

22463

"THIS PLAT TO BE RECORDED IN THE R.M.C. OFFICE."

AMOS C. SUTHERLAND ESTATE

IN AND ADJACENT TO THE CITY OF SIMPSONVILLE, S. C.

Greenville County January 31, 1981

NOTE: LINE "A" TO "B" FROM PLAT BY C.O. RIDDLE, R.L.S. 8-1-79.

J. L. Montgomery, III, R.L.S. (NO. 4552)
North Maple Street
Simpsonville, S. Carolina

SOUTH CAROLINA REGISTERED LAND SURVEYOR NO. 4552 JOSEPH LANHAM MONTGOMERY

0 100 200 300 400 600 800

SCALE: 1"=100'

BLOCK BOOK-317.1-10.1 and 10

MICROFILMED

T.C. - J.M. - L.M. - J.L.S. - R.S.

GCTO ----3 FE 6 81 1344

F.B. 1180-B.

5.00CT