AF 10505

MICROFILMED

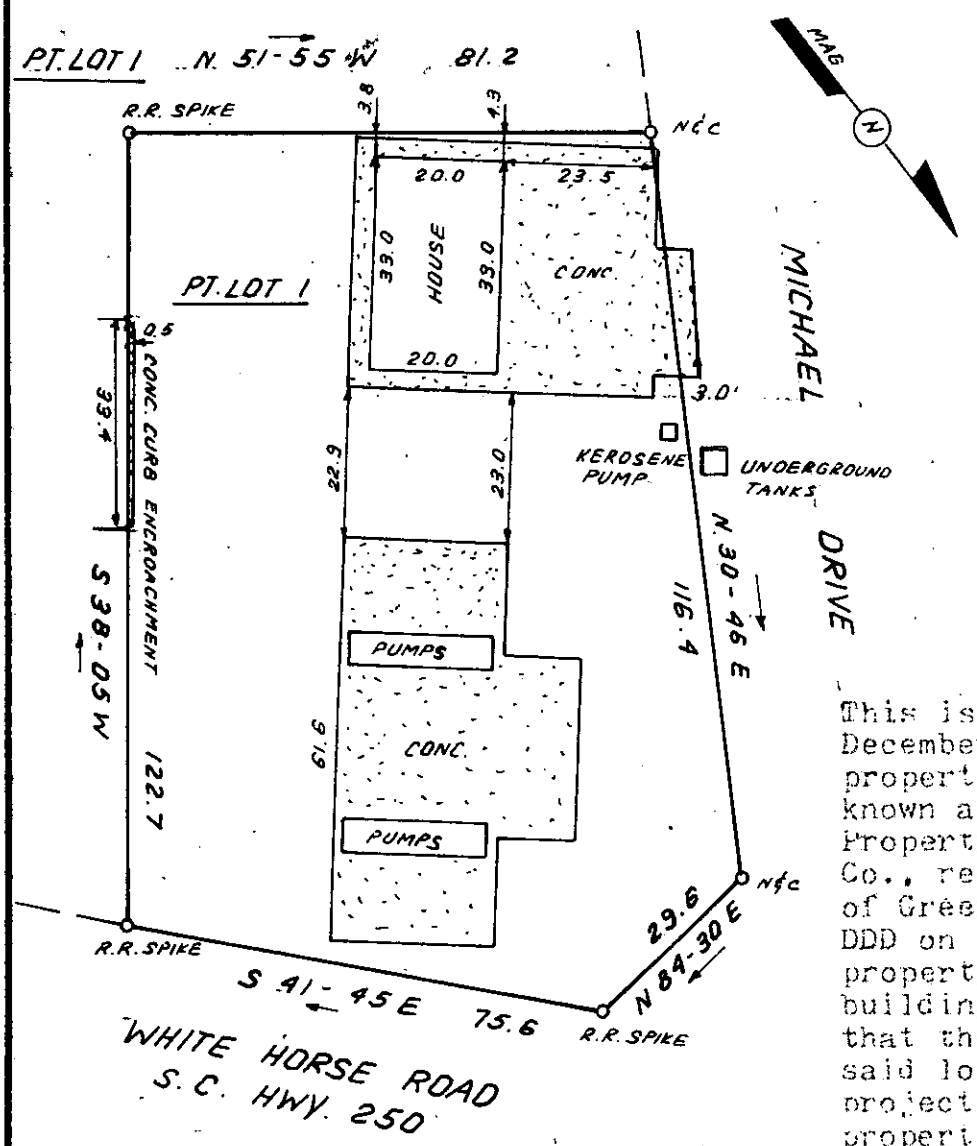

FILED
GREENVILLE CO. S.C.
JAN 13 9 14 AM '81
DONNIE S. TANKERSLEY
R.M.C.

This is to certify that on December 19, 1980, I surveyed the property shown on this plat, known as Pt. Lot 1 or plat of Property of Dempsey Construction Co., recorded in the RMC Office of Greenville County in Plat Book DDD on page 39, and that the property lines, walls and buildings are as shown hereon; that the building located on said lot does not encroach or project on adjacent streets or property, and that no adjacent walls or buildings encroach or project on said premises, and that no utility lines cross this property except as shown hereon. This property is not located in a designated flood hazard area.

James R. Freeland
James R. Freeland RLS & PE 4781

88-99

20227

252-1-3.18

SOUTH CAROLINA REGISTERED LAND SURVEYOR No. 4781 JAMES RALPH FREELAND

SEAL

STATE OF SOUTH CAROLINA
GREENVILLE COUNTY

PROPERTY OF

KENNETH C. COSGROVE

FREELAND & ASSOCIATES
Engineers • Land Surveyors

GREENVILLE, S.C.

SURVEY	L.T.
DRAWN	B.R.
CHECK	MC
SCALE	1" = 30'
DATE	DEC. 19, 1980
DWG. NO.	6045

PRINT MACHINE INC.

5 5 48 AM 13 E 3.00 A4