AF-10505

MICROFILMED

FILED
GREENVILLE CO. S. C.
JAN 13 9 14 AM '81
DONNIE S. TANKERSLEY
R.M.C.

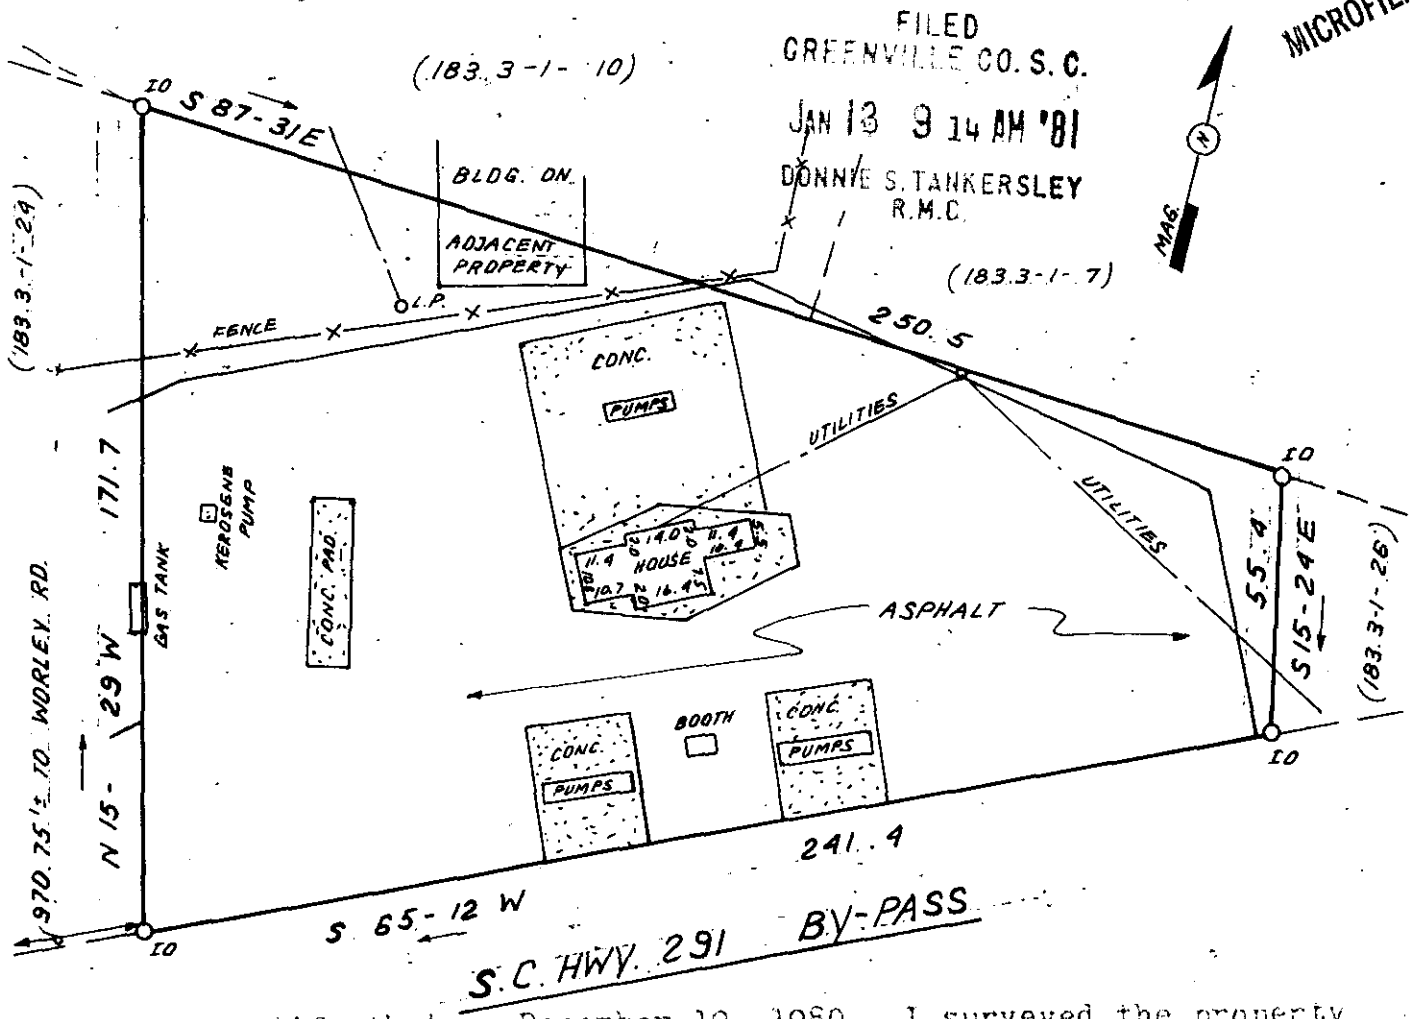

This is to certify that on December 19, 1980, I surveyed the property shown on this plat, known as Property of South Eastern Petroleum Sales Corporation recorded in the RMC Office of Greenville County in Deed Book 1102 on page 466, and that the property lines, walls and buildings are as shown hereon; that the building located on said lot does not encroach or project on adjacent streets or property, and that no adjacent walls or buildings encroach or project on said premises, and that no utility lines cross this property except as shown hereon. This property is not located in a designated flood hazard area.

89.100

James R. Freeland RLS & PE 4781

30228

183.3-1-25

SOUTH CAROLINA REGISTERED LAND SURVEYOR NO. 4781 JAMES RALPH FREELAND

SEAL

STATE OF SOUTH CAROLINA
GREENVILLE COUNTY

PROPERTY OF

KENNETH C. COSGROVE

FREELAND & ASSOCIATES
Engineers • Land Surveyors
GREENVILLE, S.C.

SURVEY	L.T.
DRAWN	B.R.
CHECK	MC
SCALE	1"=40'
DATE	DEC. 19. 1980
DWG. NO.	6046

PRINT MACHINE INC.

5 5 38 AM 13 E 3.00 A4