AF 10505

MICROFILMED

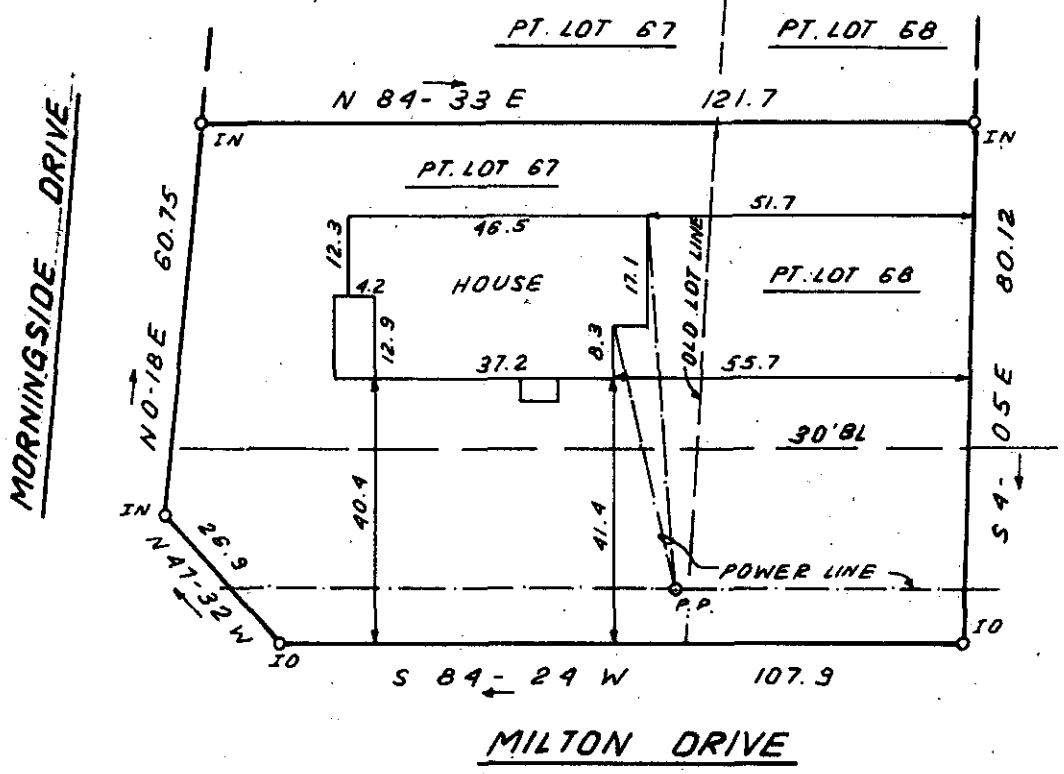

PT. LOT 68

FILED
GREENVILLE CO. S.C.
MAR 5 4 34 PM '81
DONNIE S. TANKERSLEY
R.M.C.

This is to certify that on February 25, 1981, I surveyed the property shown on this plat, known as Pt. Lot 67 & Pt. Lot 68 on plat of Sylvan Hills, recorded in the RMC Office of Greenville County in Plat Book S on page 103, and that the property lines, walls and buildings are as shown hereon; that the building located on said lot does not encroach or project on adjacent streets or property, and that no adjacent walls or buildings encroach or project on said premises, and that no utility lines cross this property except as shown hereon. This property is not located in a designated flood hazard area.

5' drainage and utility easement each side of all side and rear lot lines.

James R. Freeland RLS & PE 4781

24912 MAR 5 1981

8-M-8

30 0 30 60
scale feet

365-3-19

SOUTH CAROLINA REGISTERED LAND SURVEYOR NO. 4781 JAMES RALPH FREELAND

SEAL

STATE OF SOUTH CAROLINA
GREENVILLE COUNTY

SYLVAN HILLS
PT. LOT 67; PT. LOT 68
PROPERTY OF
T. V. CROSBY

FREELAND & ASSOCIATES
Engineers • Land Surveyors
GREENVILLE, S.C.

SURVEY	DCH
DRAWN	BR
CHECK	MC
SCALE	1"=30'
DATE	FEB. 25, 81
DWG. NO.	6201

PRINT MACHINE INC.