MICROFILMED

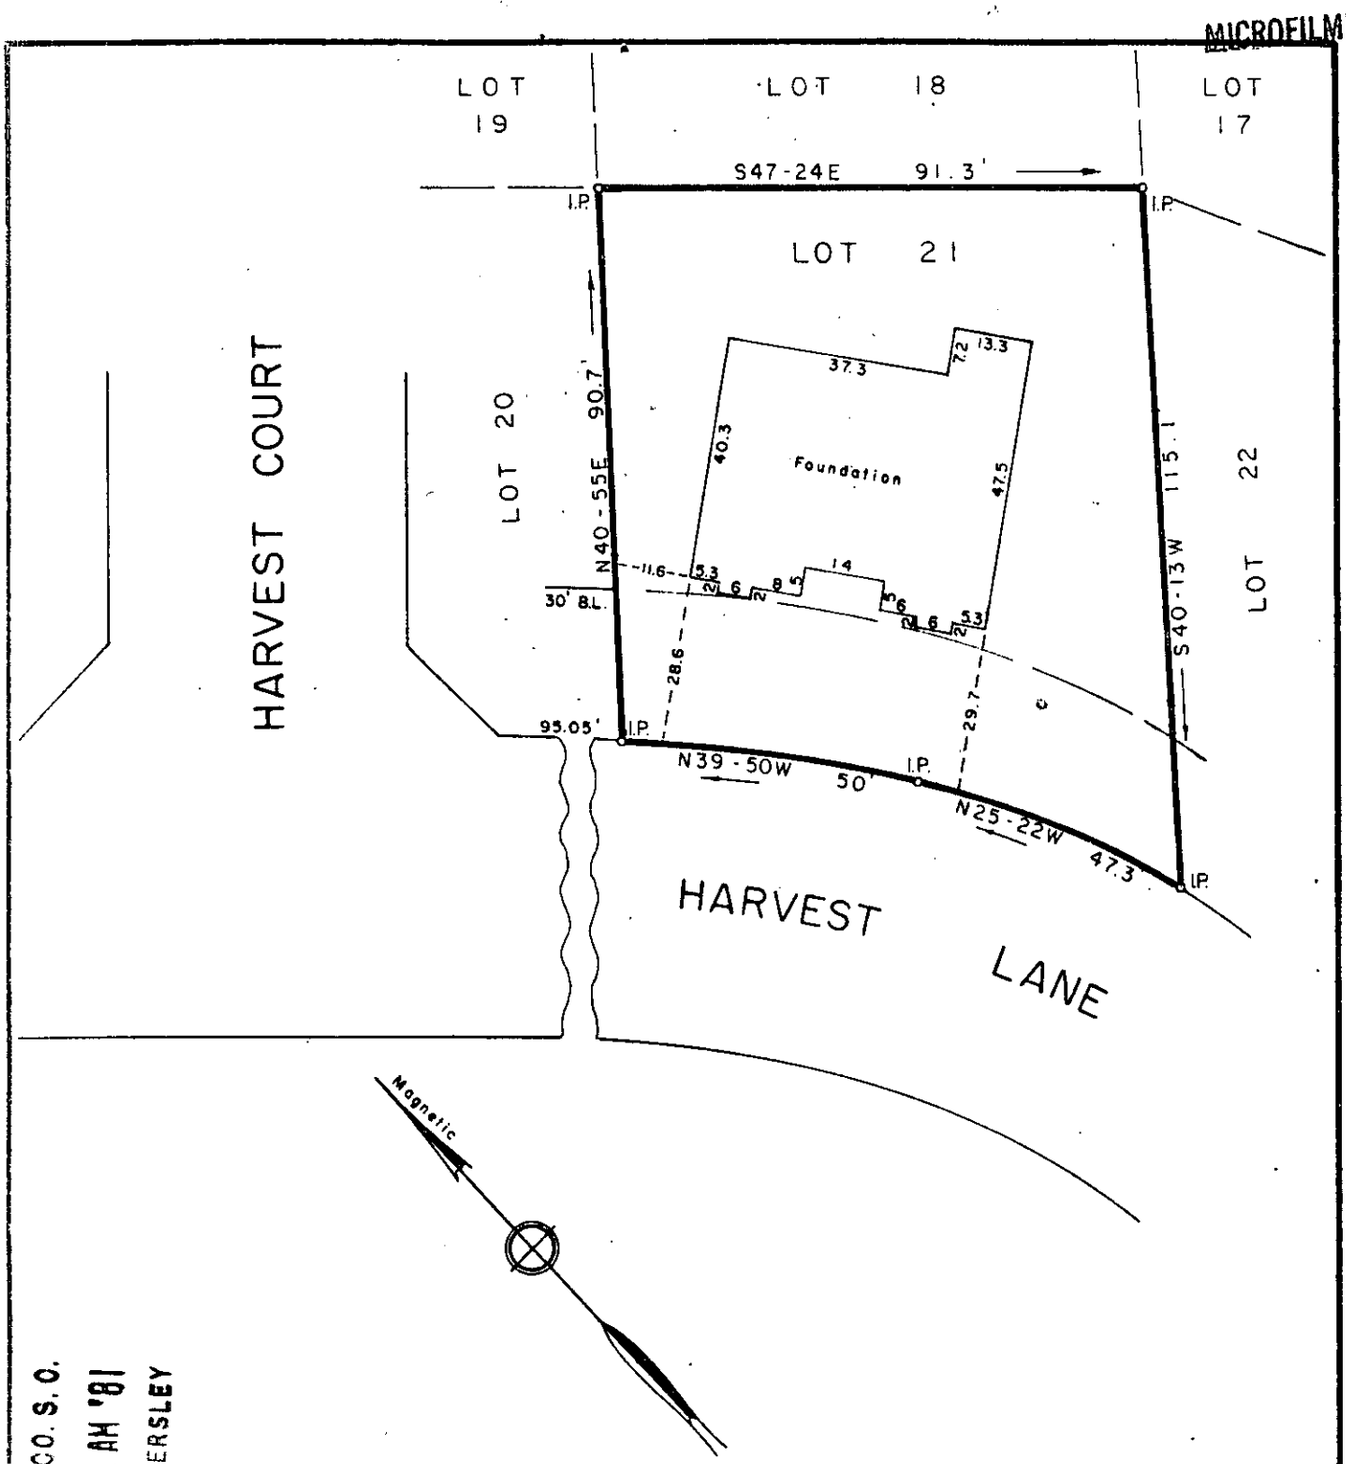

FILED
GREENVILLE CO. S.C.
APR 3 9 41 AM '81
DONNIE S. TANKERSLEY
R.H.C.

PROPERTY OF

COBB BUILDERS, INC.

GREENVILLE, S. C. 27880

Scale 1" = 30' March, 1981

8-M-62

This is to certify that on the 24th day of March, 1981, We surveyed the property shown on this plat; being known as Lot 21, on plat of Schwiers At Cleveland, Recorded in Plat Book 7-X, page 20, Office of R. M. C. Greenville Co., S. C.; and that the property lines, walls and buildings are as shown hereon; that the buildings located on said lot do not encroach or project on adjacent streets or property; and that no adjacent buildings or walls encroach or project on said premises; and from information from Greenville County, this structure is not in a designated flood area.

APR 3 1981

William B. Faut
DALTON & NEVES CO., ENGINEERS

GCTO 3.00CI

F.B. 461
S.C. Reg. No. 6266