FILED
GREENVILLE CO. S.C.
MAY 12 11 52 AM '81
DONNIE S. TANKERSLEY
R.M.C.

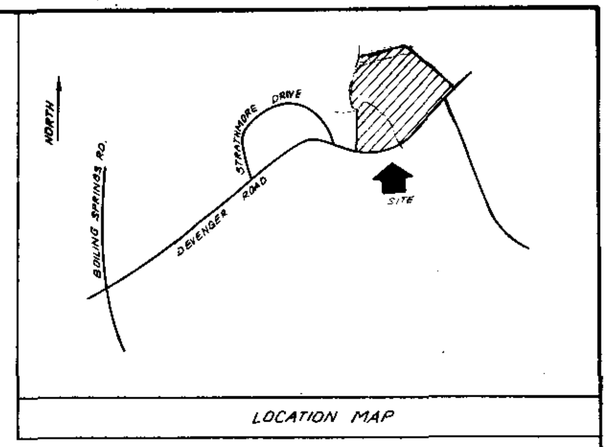

LOCATION MAP

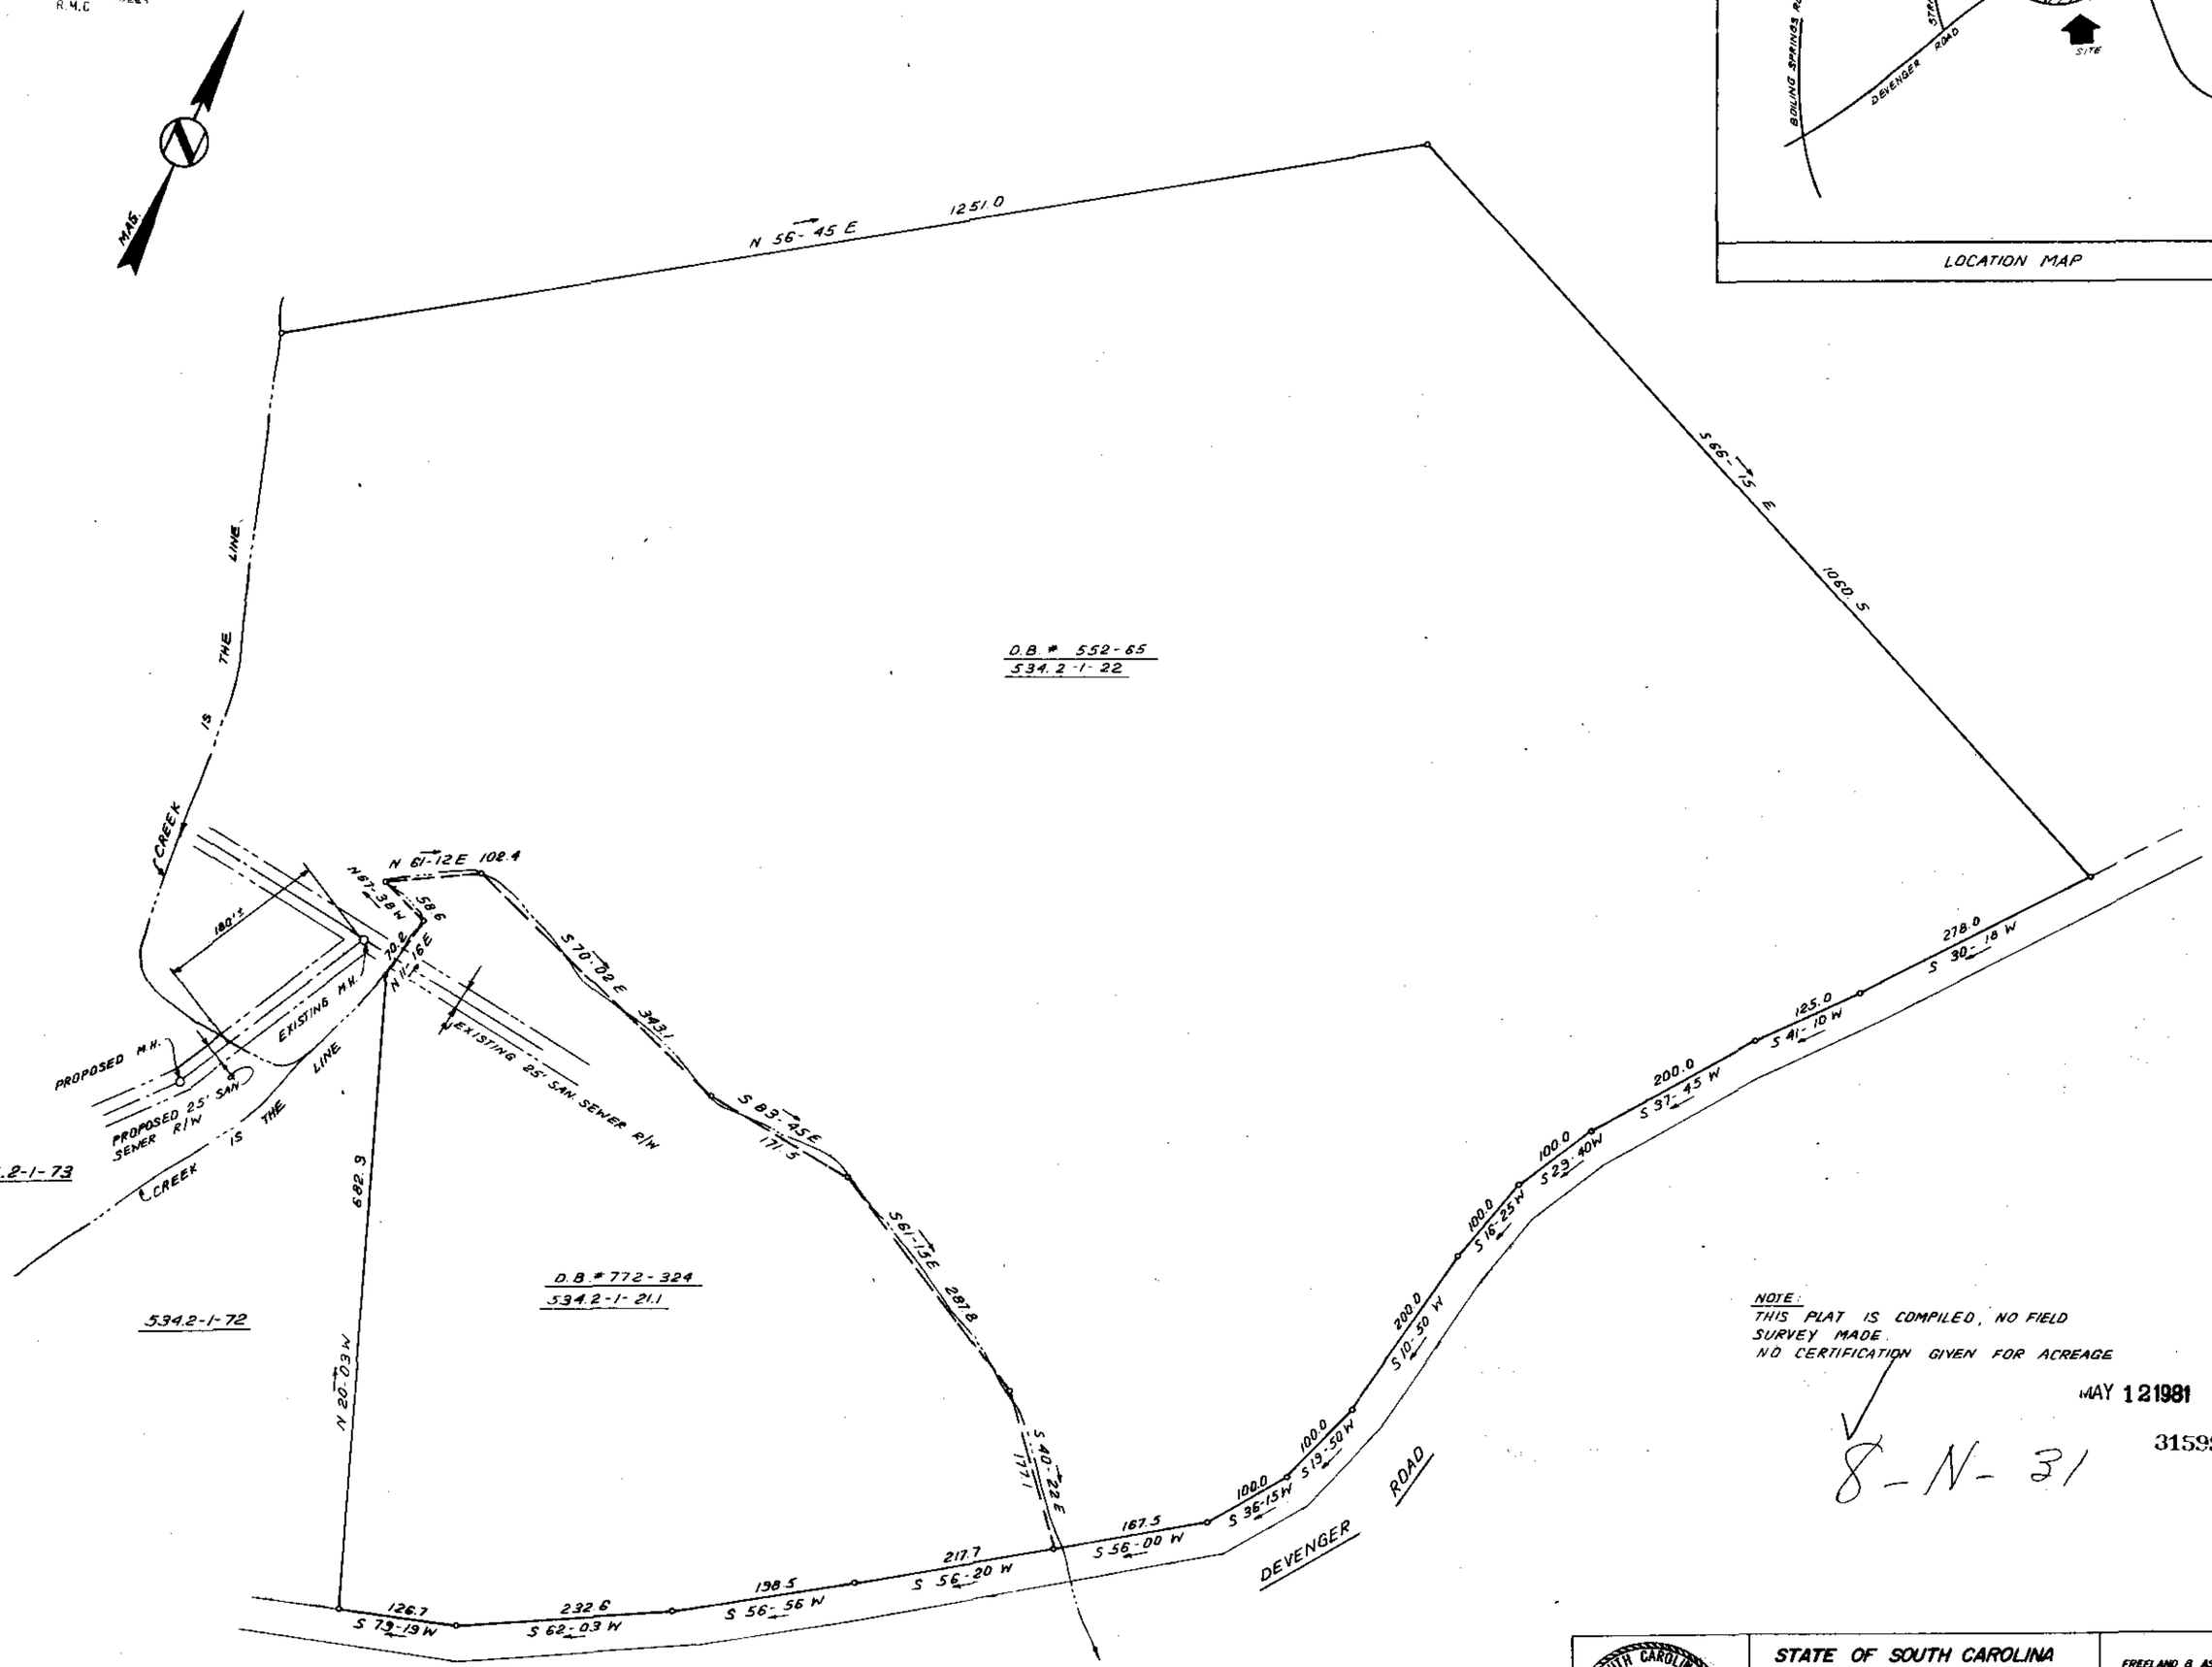

NOTE:
THIS PLAT IS COMPILED, NO FIELD SURVEY MADE.
NO CERTIFICATION GIVEN FOR ACREAGE

MAY 12 1981

31595

8-N-31

SOUTH CAROLINA REGISTERED LAND SURVEYOR NO. 4781 JAMES RALPH FREELAND
SEAL

STATE OF SOUTH CAROLINA
GREENVILLE COUNTY

PROPERTY OF
JAMES A. K. ROPER, JR.

FREELAND & ASSOCIATES
Engineers · Land Surveyors
GREENVILLE, S.C.

SURVEY	NONE
DRAWN	B.R.
CHECK	
SCALE	1"=100'
DATE	APRIL 24, 81
DWG. NO.	5-5-81-10

ECTO 3 MY12 81 145 5.00C1