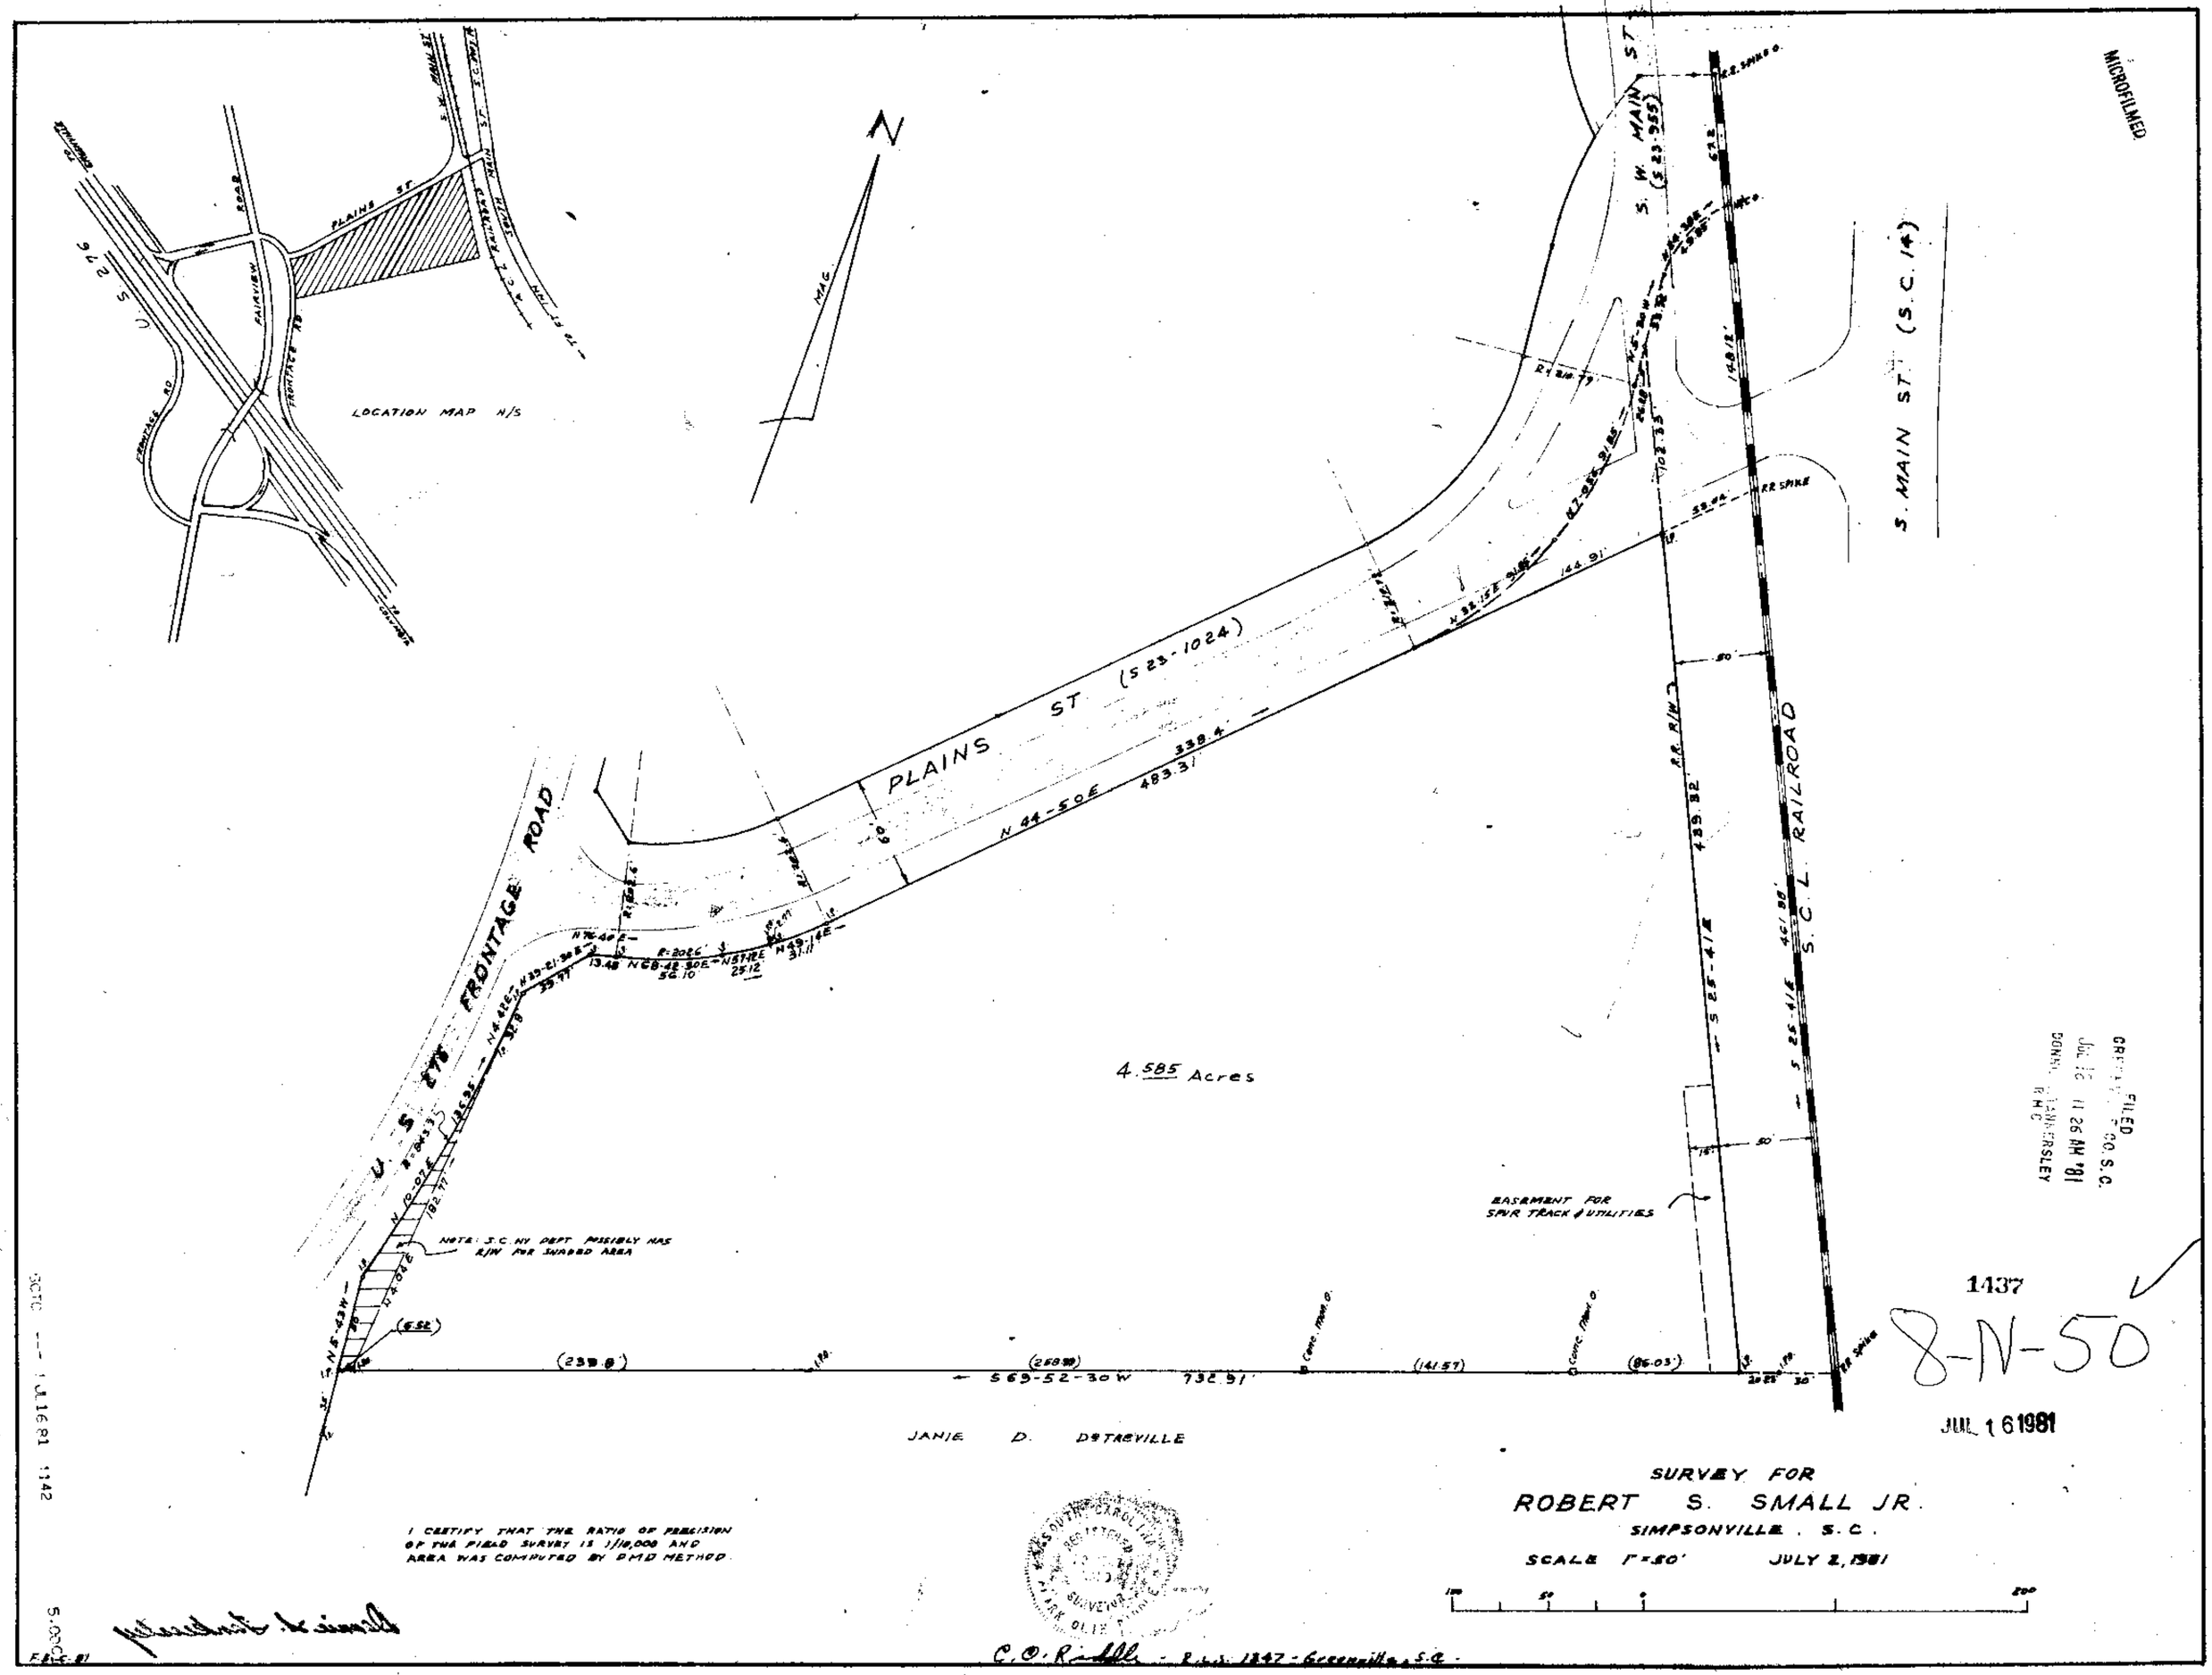
LOCATION MAP N/S
U.S. 276
FRONTAGE RD
FAIRVIEW RD
PLAINS ST.
MAG.
N
PLAINS ST (S 23-1024)
N 44-50 E
483.31
338.4
60'
U.S. 276 FRONTAGE ROAD
S. W. MAIN ST (S 23-955)
S. MAIN ST (S.C. 14)
RR SPIKE
144.91
S 25-41 E
439.82
461.80
R.R. R/W
S.C.L. RAILROAD
4.585 Acres
EASEMENT FOR SPUR TRACK & UTILITIES
NOTE: S.C. HY DEPT POSSIBLY HAS R/W FOR SWARED AREA
S 69-52-30 W 732.91'
JANIE D. DETREVILLE
SURVEY FOR
ROBERT S. SMALL JR.
SIMPSONVILLE, S.C.
SCALE 1"=50' JULY 2, 1981
I CERTIFY THAT THE RATIO OF PRECISION OF THE FIELD SURVEY IS 1/10,000 AND AREA WAS COMPUTED BY DMD METHOD.
C. O. R. Jr. R.L.S. 1847 - Greenville, S.C.
FILED
GREENVILLE CO. S.C.
JUL 16 11 26 AM '81
DONNIE S. TANKERSLEY
R.M.C.
1437
8-IV-50
JUL 16 1981
MICROFILMED
SCTC --- JUL 16 81 1142

1-2 DR 174-20