AF 10505

MICROFILMED

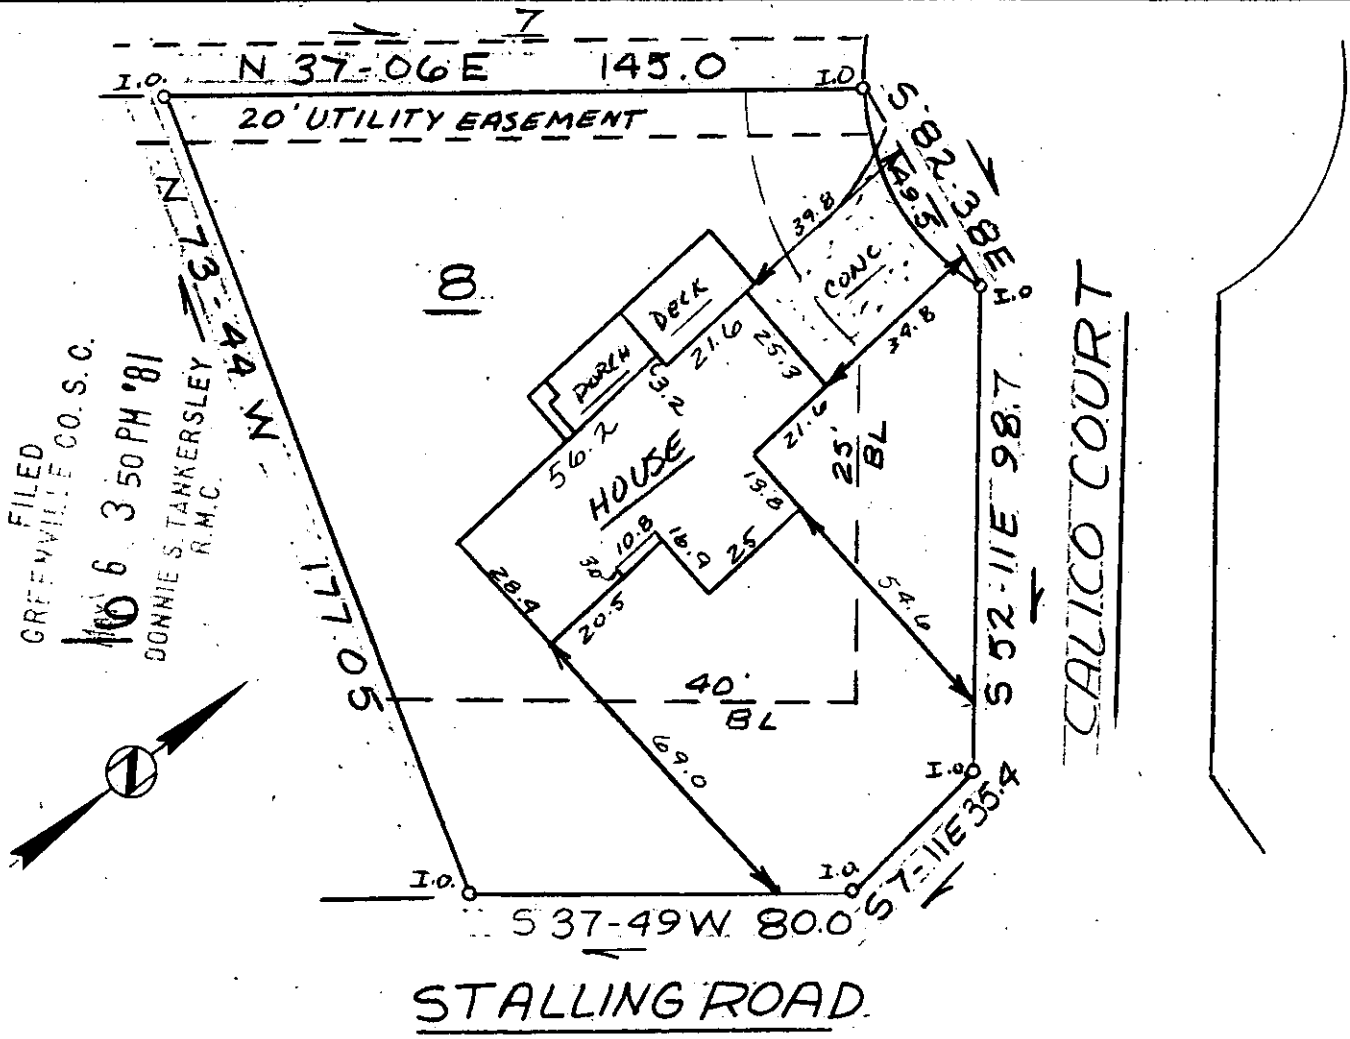

This is to certify that on April 29, 1981, I surveyed the property shown on this plat, known as Lot 8 on plat of Pebblecreek Phase 1, recorded in the RMC Office of Greenville County in Plat Book 5D on page 5, and that the property lines, walls and buildings are as shown hereon; that the building located on said lot does not encroach or project on adjacent streets or property, and that no adjacent walls or buildings encroach or project on said premises, and that no utility lines cross this property except as shown hereon. This property is not located in a designated flood hazard area.

MAY 6 1981

31055

5' drainage and utility easement each side of all side and rear lot lines.

James R. Freeland RLS & PE 4781

525.6-1-8

8-0-5

40 0 40 80
scale feet

SOUTH CAROLINA REGISTERED LAND SURVEYOR No. 4781 JAMES RALPH FREELAND

SEAL

STATE OF SOUTH CAROLINA
GREENVILLE COUNTY

DEBBLECREEK
LOT 8 - PH. 1
PROPERTY OF
BARCKLEY W. TOOLE
GEORGIANNA C. TOOLE

FREELAND & ASSOCIATES
Engineers • Land Surveyors
GREENVILLE, S.C.

SURVEY	JF
DRAWN	KS
CHECK	MC
SCALE	1" = 40'
DATE	4-29-81
DWG. NO.	6437

PRINT MACHINE INC.

LOVE, THORNTON, ARNOLD & THOMPSON