NB 215 PG 39 40 41

MICROFILMED

FILED
GREENVILLE CO. S.C.
JUN 3 10 34 AM '81
DONNIE S. TANKERSLEY
R.M.C.

PROPERTY OF

HAROLD H. HAWKINS

IVORY M. HAWKINS

ROSE ANN WEEMS

GREENVILLE COUNTY S. C.

APRIL - 27 - 1981

0 50 100 150 300
SCALE 1" = 100'

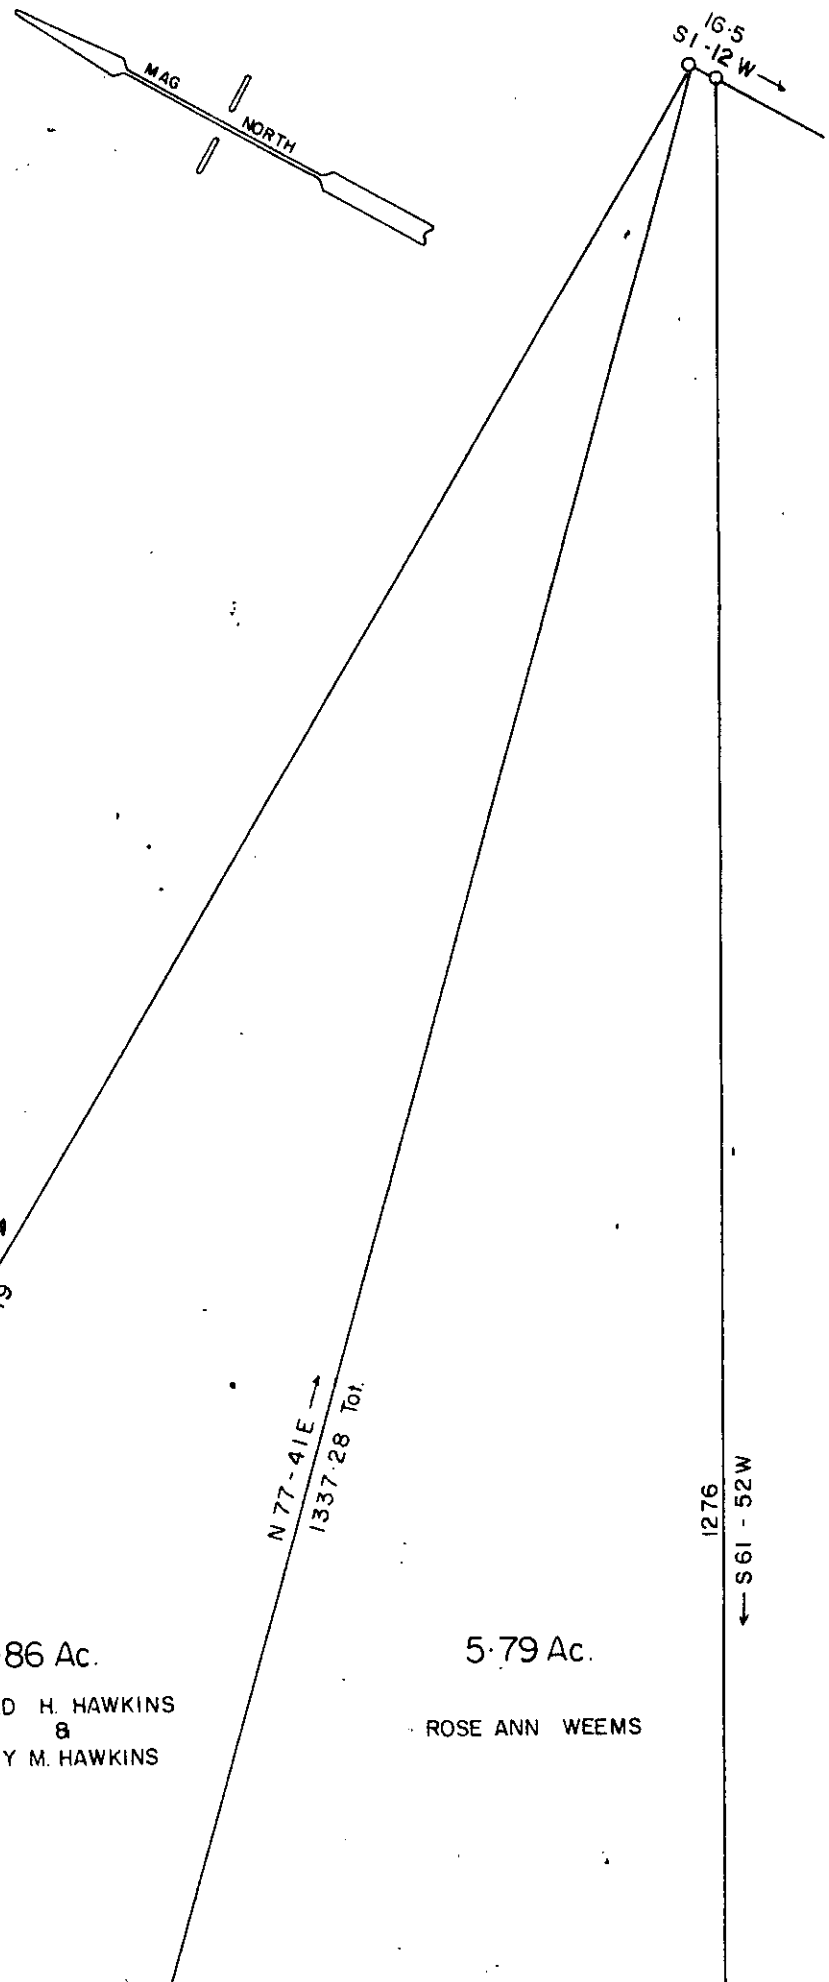

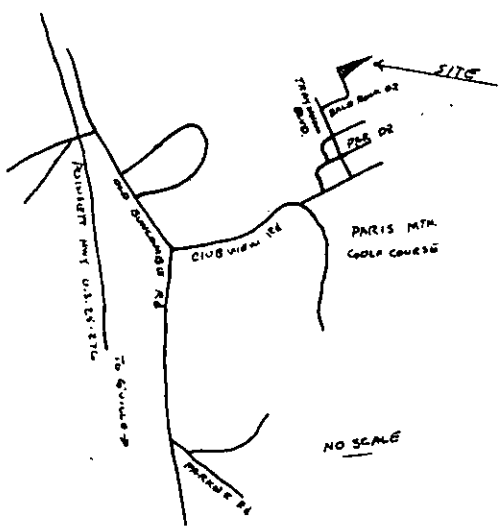

33683

JUN 3 1981

8-Q-20

THIS PLAT IS NOT A SUBDIVISION AS DEFINED BY THE GREENVILLE COUNTY SUBDIVISION REGULATIONS.

6/3/81 F. James Forbes

Chairman, Secretary, or Director of Planning.

Greenville County Planning Commission

SOUTH CAROLINA
REGISTERED PROFFESSIONAL ENGINEER AND LAND SURVEYOR
1144
CLIFFORD C. JONES

JONES ENGINEERING SERVICE 1006 E PERRY RD

GCTO --- 1 JN 3 81 539