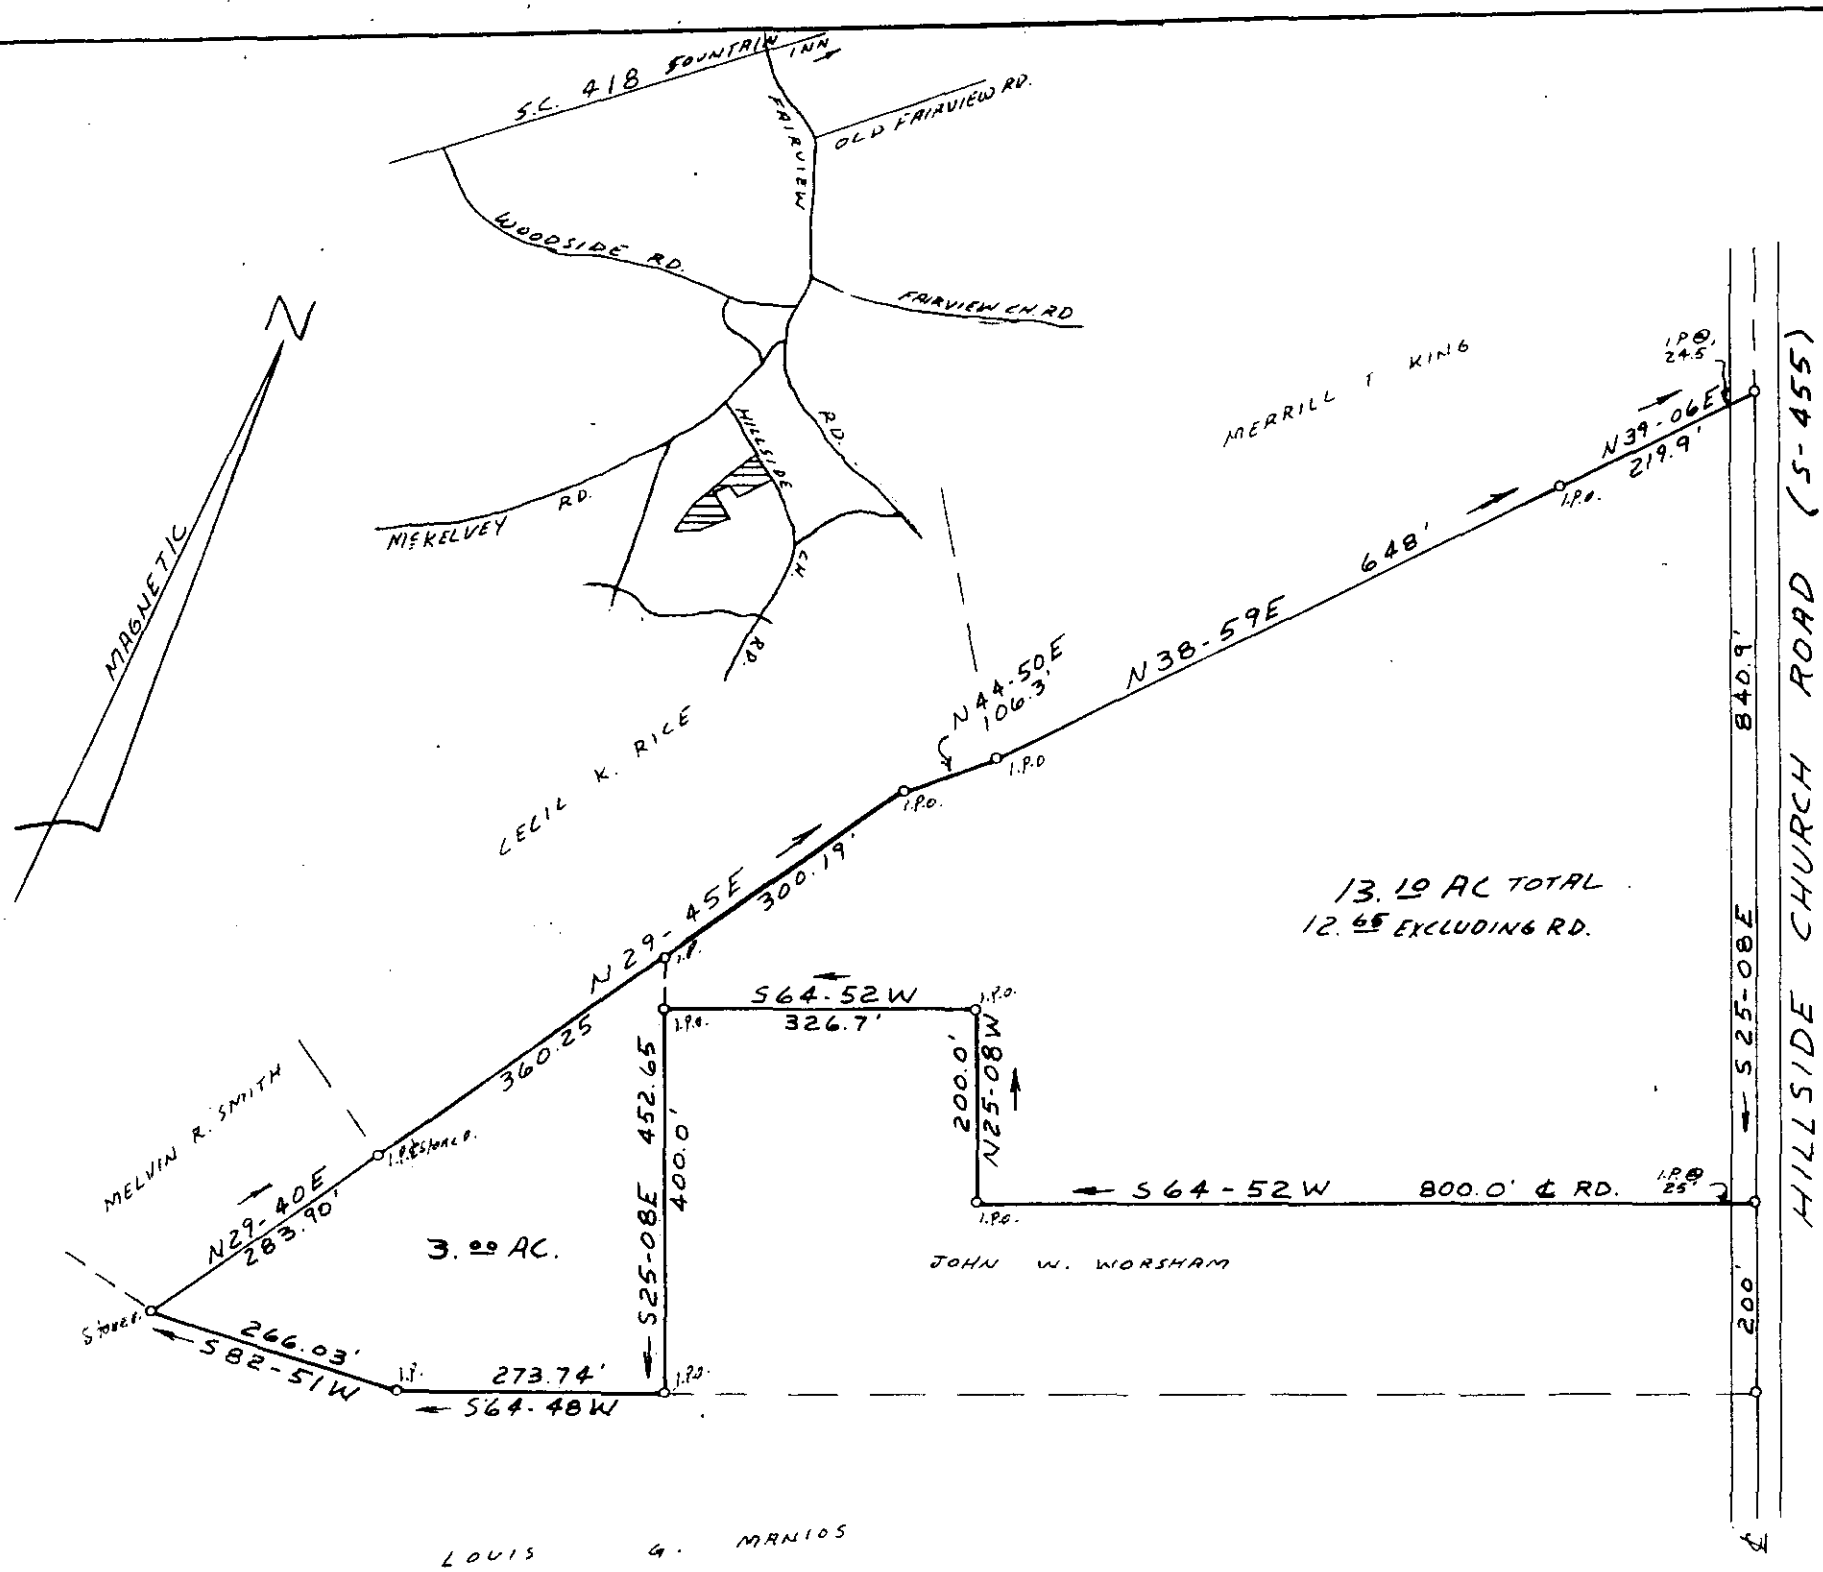

FILED
GREENVILLE CO. S.C.
SEP 16 4 45 PM '81
DONNIE S. TANKERSLEY
R.M.C.

SURVEY FOR
JOHN W. WORSHAM
GREENVILLE COUNTY, S.C.
SCALE 1"=200' MAY 26, 1981

7052

SEP 16 1981

200 150 100 50 0 200 400 600 800

I CERTIFY THAT THE RATIO OF PRECISION OF THE FIELD SURVEY IS 1/5000 AND AREA WAS COMPUTED BY DMD METHOD.

8-9-91

C.O. Riddle
C.O. RIDDLE RLS # 1347 GREENVILLE, S.C.

SOUTH CAROLINA REGISTERED LAND SURVEYOR NO. 1347 C.O. RIDDLE

MICROFILMED

SCTO --- 1 SE16 81 1068 5.00CI