AF 107558

MICROFILMED

FILED
GREENVILLE CO. S.C.
JAN 18 12 06 PM '82
DONNIE S. TANKERSLEY
R.M.C.

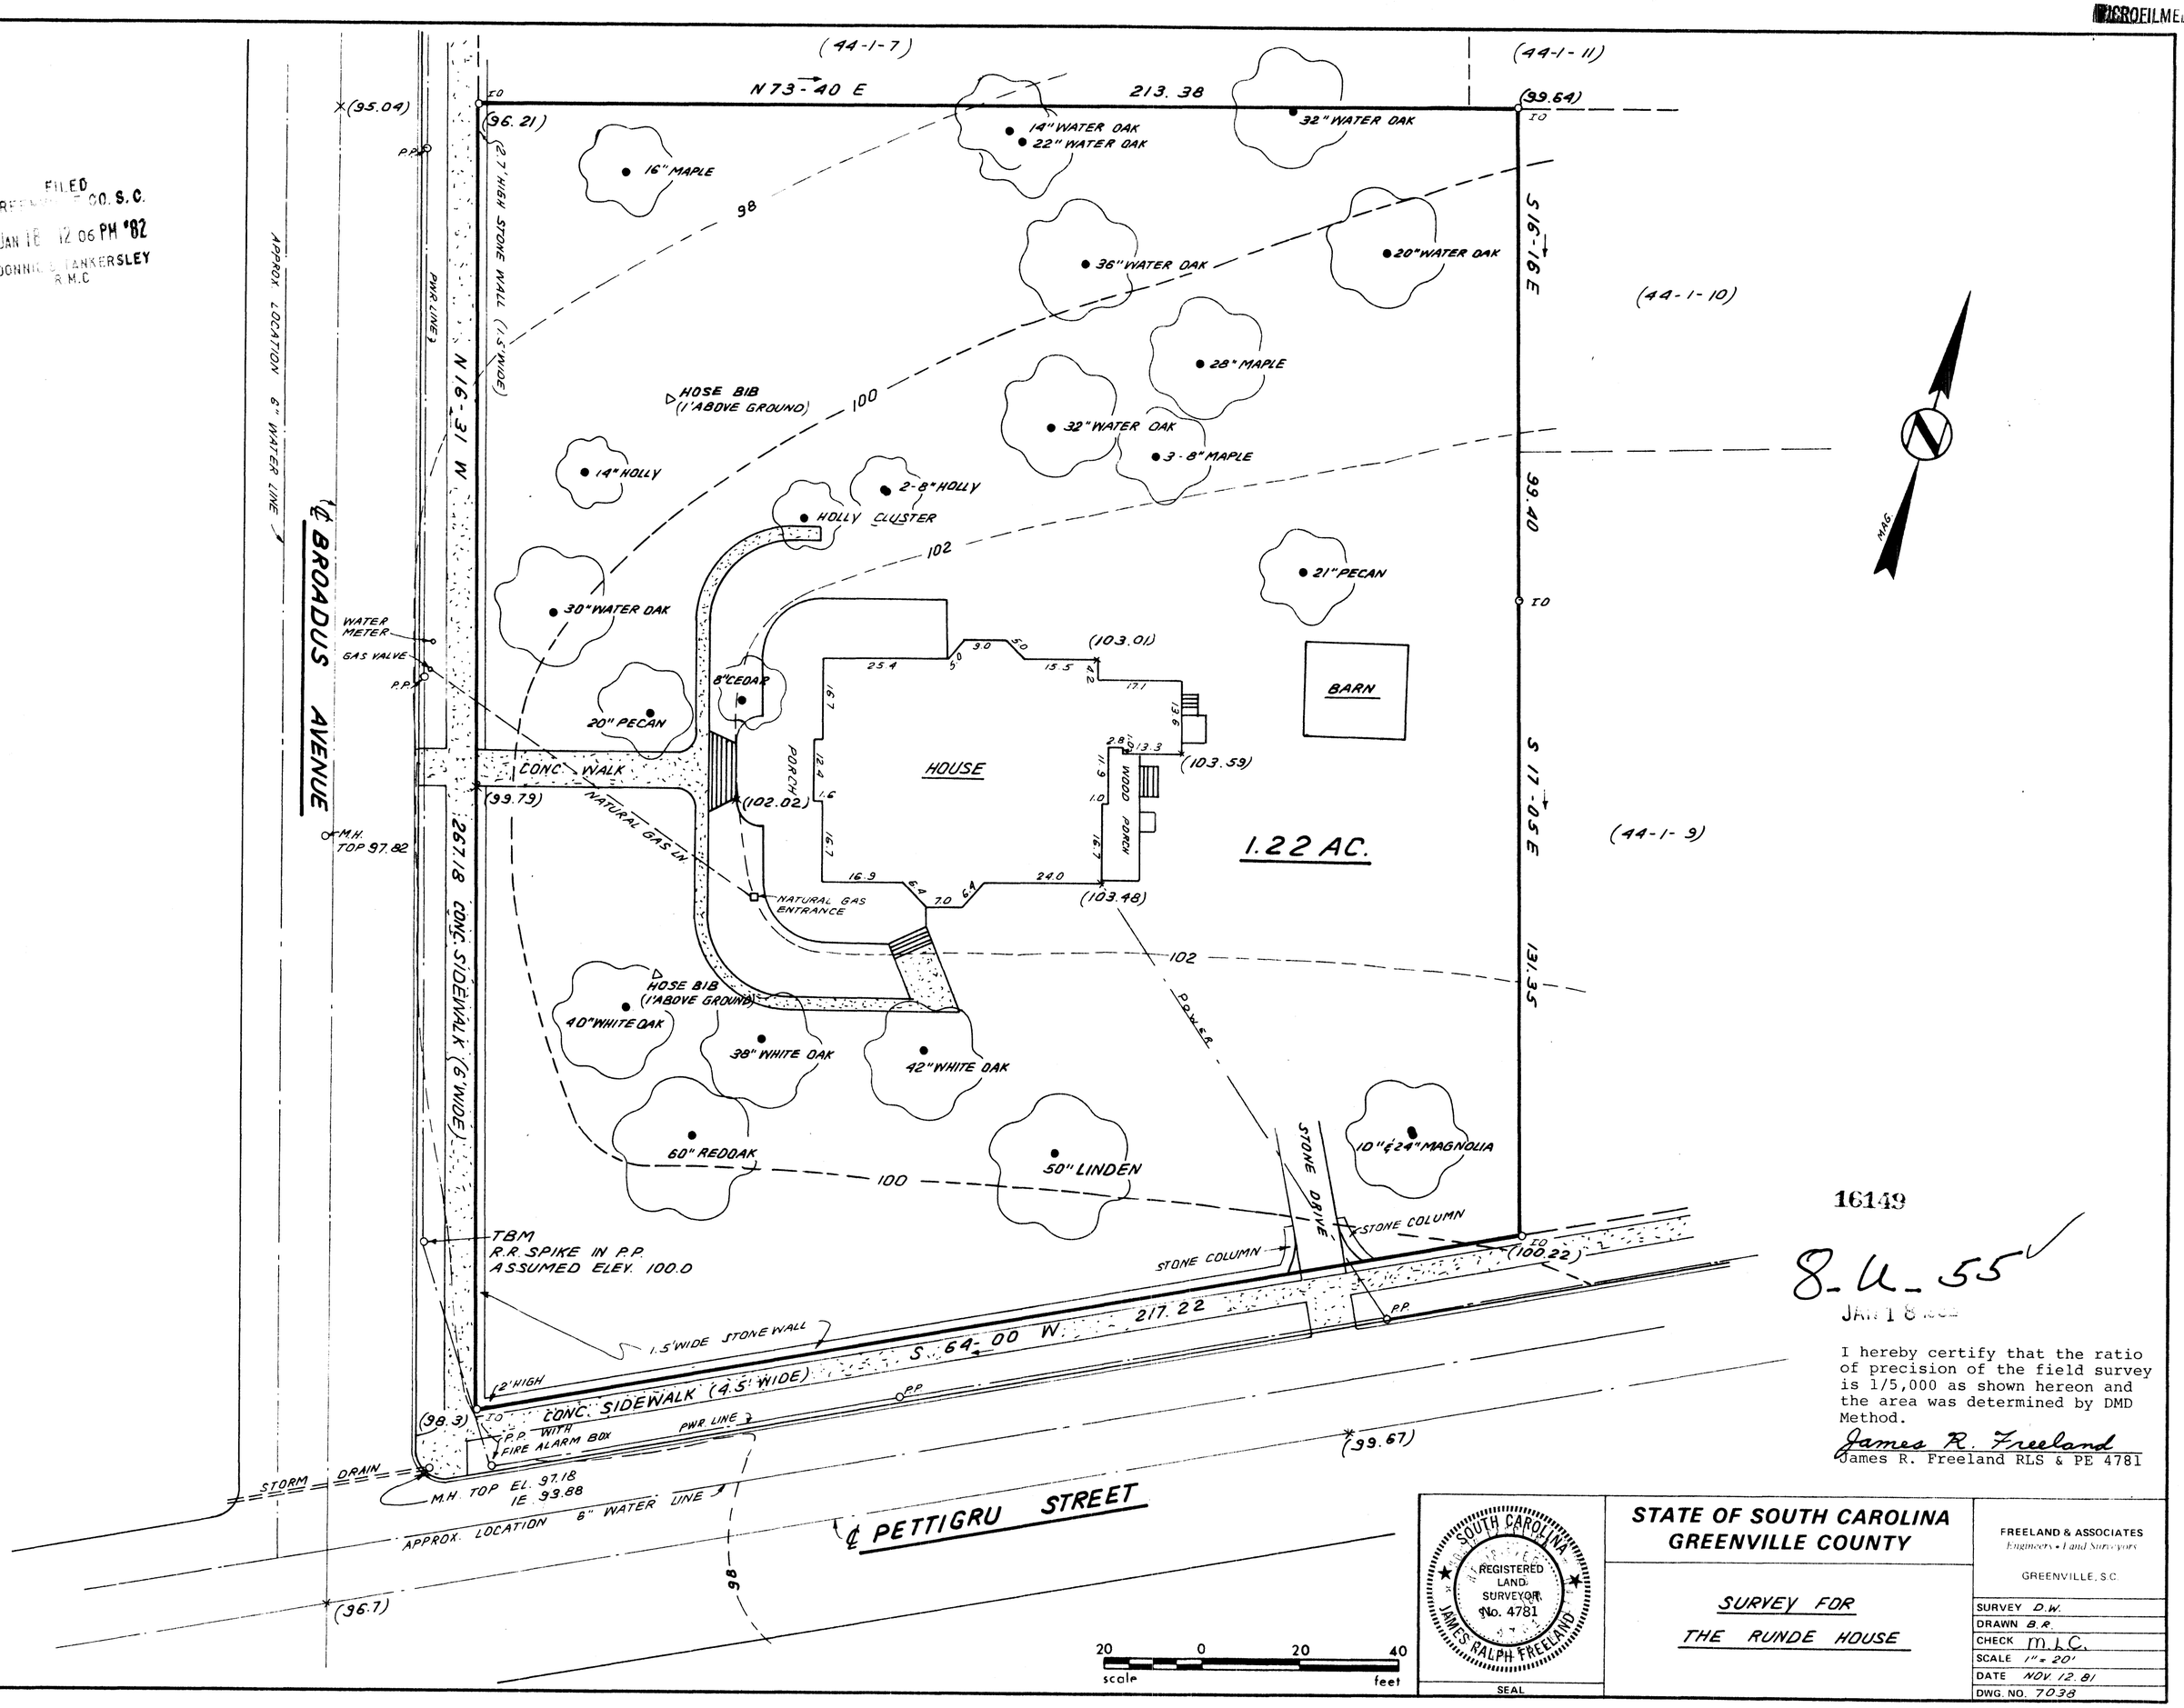

16149

8-4-55

JAN 18 1982

I hereby certify that the ratio of precision of the field survey is 1/5,000 as shown hereon and the area was determined by DMD Method.

James R. Freeland
James R. Freeland RLS & PE 4781

SOUTH CAROLINA REGISTERED LAND SURVEYOR No. 4781 JAMES RALPH FREELAND

SEAL

STATE OF SOUTH CAROLINA
GREENVILLE COUNTY

SURVEY FOR
THE RUNDE HOUSE

FREELAND & ASSOCIATES
Engineers • Land Surveyors
GREENVILLE, S.C.

SURVEY	D.W.
DRAWN	B.R.
CHECK	M.L.C.
SCALE	1" = 20'
DATE	NOV. 12, 81
DWG. NO.	7038

CCTO -----4 JA18 82 064 5.00D