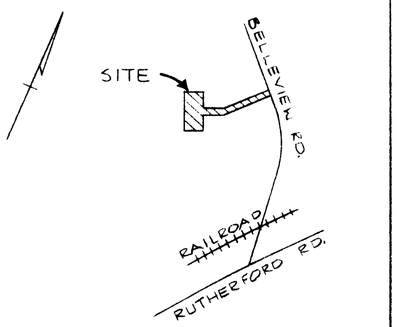

LOCATION MAP

FILED
GREENVILLE CO. S. C.
FEB 3 3 10 PM '82
DONNIE S. TANKERSLEY
R.M.C

STEEL HEDDLE MFG. CO.

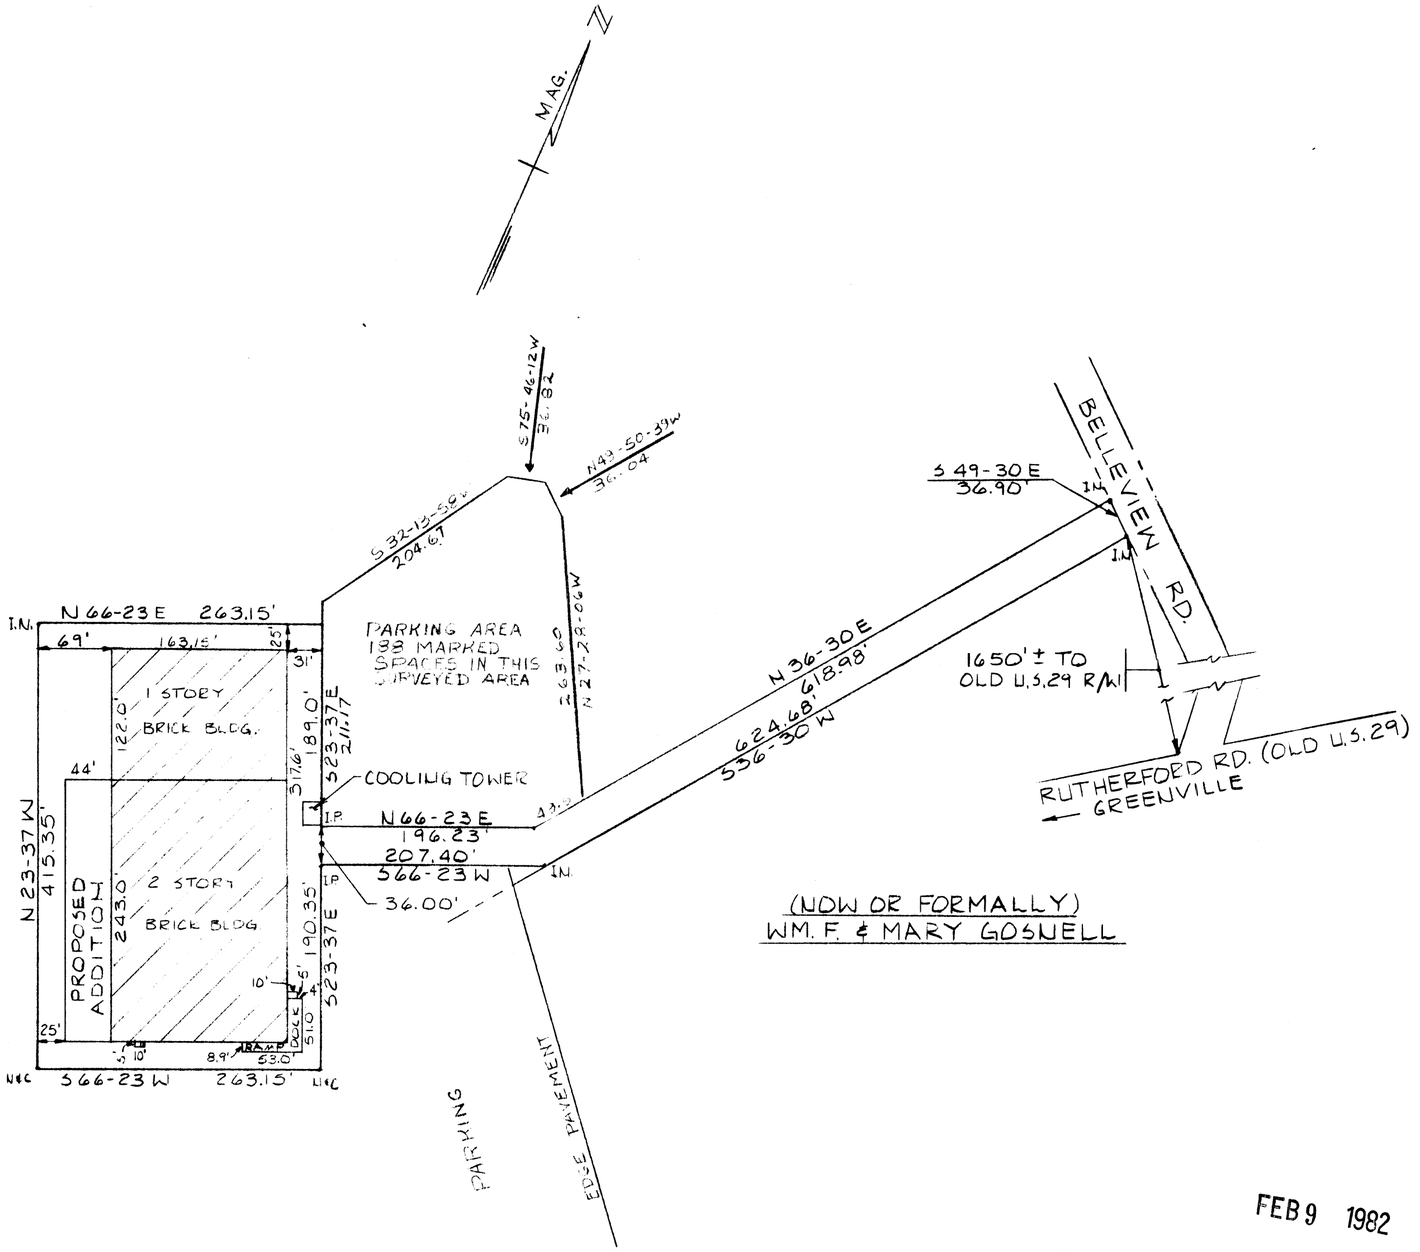

(NOW OR FORMALLY)
WM. F. & MARY GOSNELL

NOTE:
ACCORDING TO DEPT. OF H.U.D. FLOODWAY MAP - PANEL #145 FOR THE COUNTY OF GREENVILLE, S.C. FILED IN GREENVILLE COUNTY PLANNING COMMISSION, THIS PROPERTY IS NOT IN A FLOOD HAZARD ZONE.

TOTAL ACREAGE IN PARCEL = 4.67 Ac.

NOTE: THIS PLAT REVISED JAN. 27, 1982 TO SHOW PARKING AREA

FEB 9 1982

8-4-67

17875

I HEREBY CERTIFY THAT THE MEASUREMENTS AS SHOWN ARE CORRECT AND THERE ARE NO ENCHROACHMENTS OR PROJECTIONS OTHER THAN SHOWN.

James D. Crain
R.L.S. No. 3320

SURVEY FOR
STEEL HEDDLE MANUFACTURING COMPANY
SCALE: 1" = 100'
100' 50' 0' 100'
GREENVILLE COUNTY, S.C.
DATE: JANUARY 20, 1982

PIEDMONT ENGINEERS, ARCHITECTS, & PLANNERS
GREENVILLE, S.C.

MICROFILMED

5.00 8 21911801