FILED
GREENVILLE CO. S. C.
OCT 15 9 55 AM '81
DONNIE S. TANKERSLEY
R.M.C.

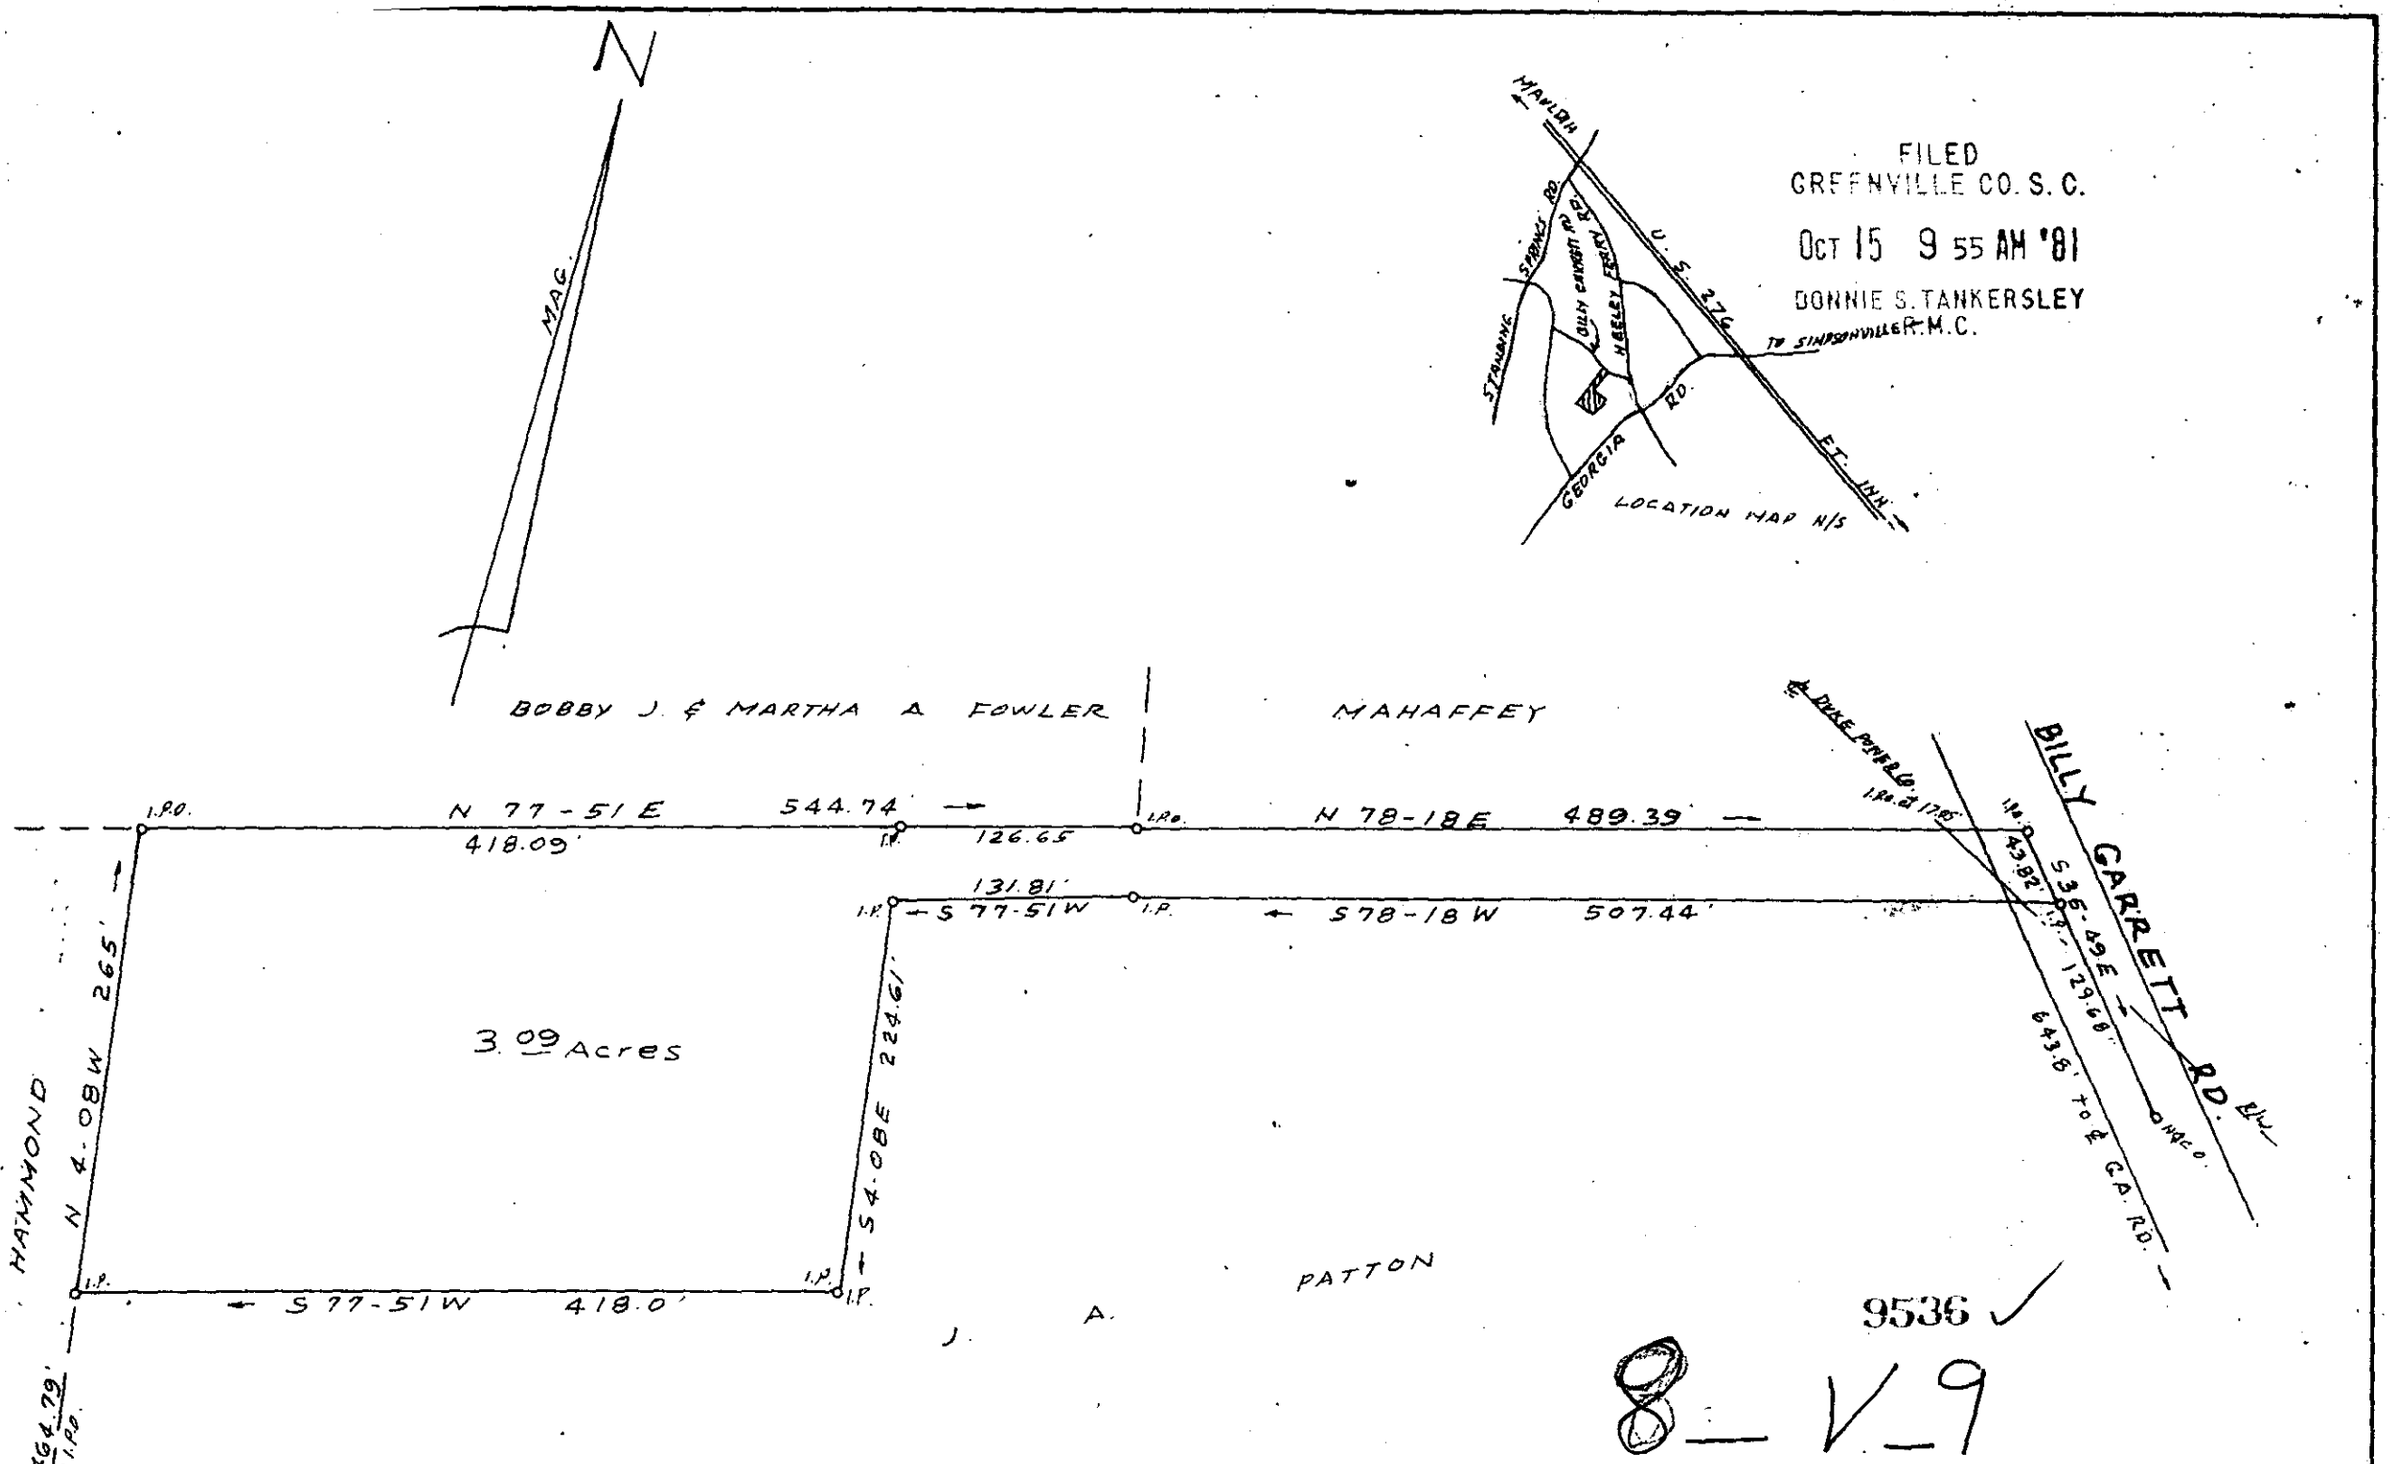

9536 ✓

8 — V 9

SURVEY FOR

J. A. PATTON

NEAR SIMPSONVILLE - GREENVILLE CO. S.C.

SCALE 1" = 100' OCT. 13, 1981

I CERTIFY THAT THE RATIO OF PRECISION OF THE FIELD SURVEY IS 1/10,000 AND AREA WAS COMPUTED BY D.M.D. METHOD.

100 50 0 100 200 300 400

SOUTH CAROLINA REGISTERED NO. 1347 LAND SURVEYOR

F.B. D-81 PT. 594.2-1-10

C. Riddle, RLS # 1307, Greenville, S.C.

MICROFILMED

1001581 407 5.00CI