MICROFILMED

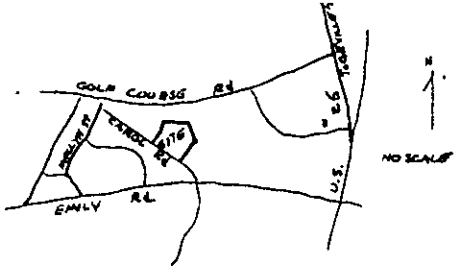

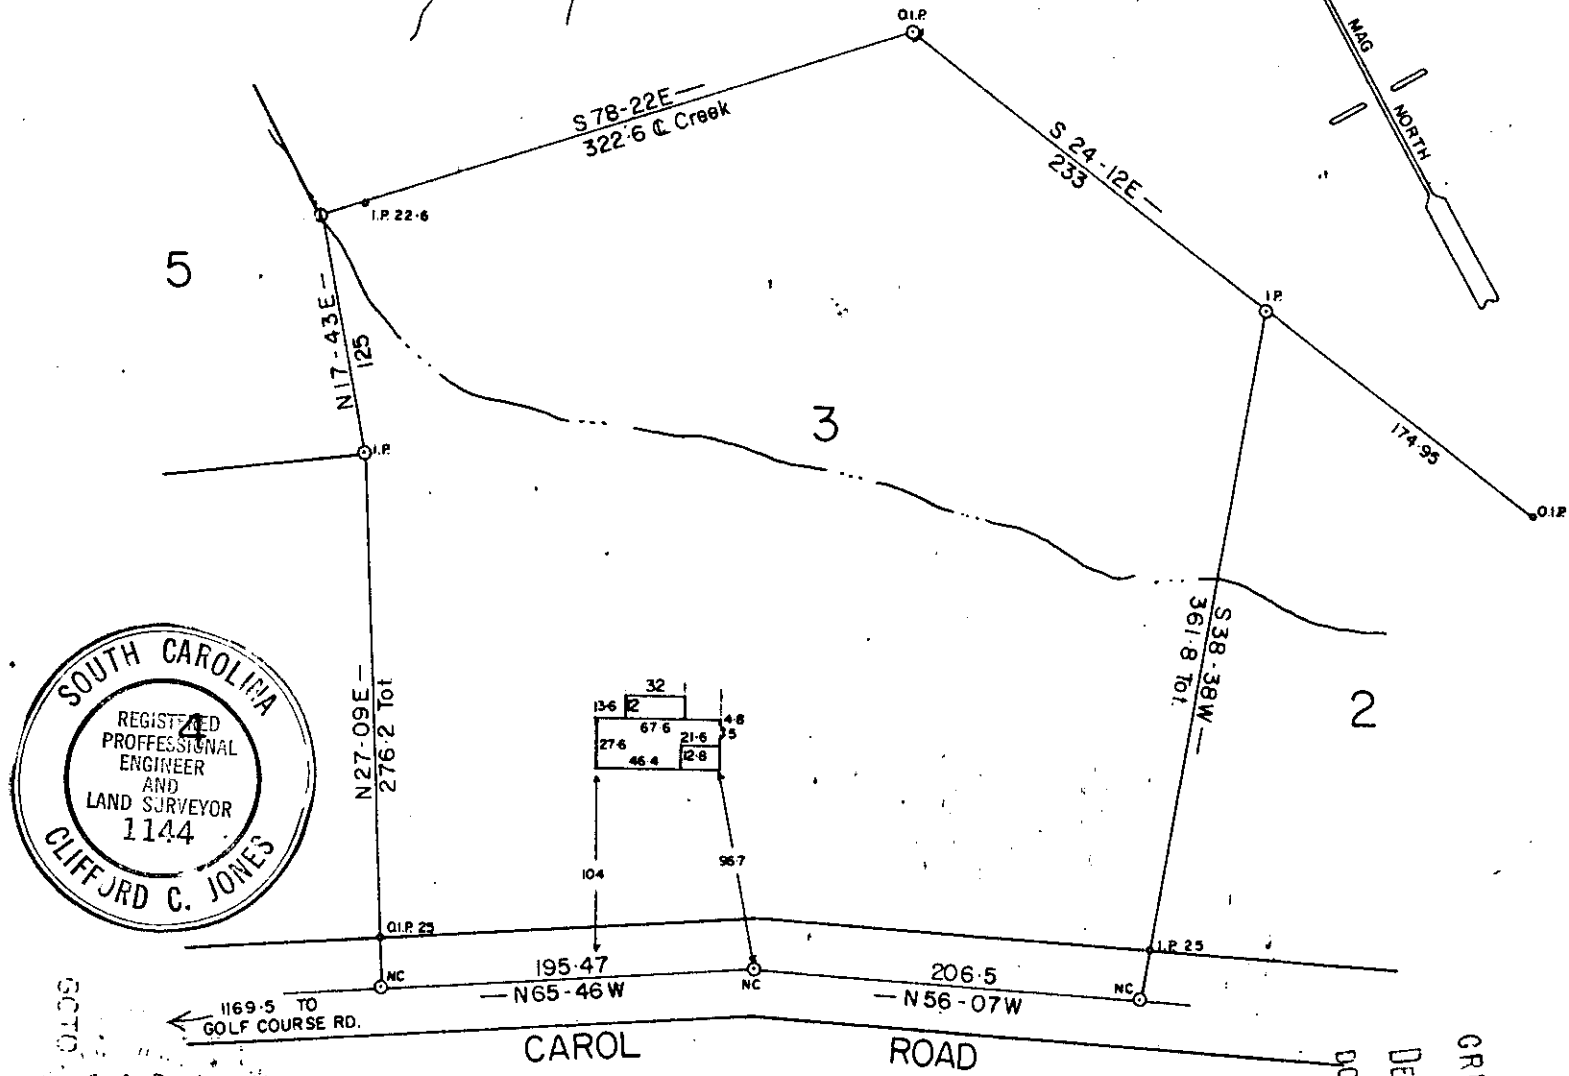

SOUTH CAROLINA
REGISTERED PROFFESSIONAL ENGINEER AND LAND SURVEYOR
1144
CLIFFORD C. JONES

NOTE: This lot does not lie in a flood plane.

8-X-18

14431

DEC 18 1981

PROPERTY OF

FILED
GREENVILLE CO. S.C.
DEC 18 10 39 AM '81
DONNIE S. TANKERSLEY
R.M.C.

DEC 18 1981

This is to certify that on the 4 day of DEC. 1981, I surveyed the property shown on this plat, being LOT 3 T. R. HUGHES Prop. By Carolina Surveying Co. , recorded in Plat Book of the R.M.C. Office for Greenville County, S. C., and that the property lines, walls and buildings are as shown hereon; that the buildings located on said lot do not encroach or project on adjacent streets or property; and that no adjacent buildings or walls encroach or project on said premises, and that no utility lines cross this property.

Reg. Engineer No. 1144 S.C

EDMUND O. SCHAEFER III

GLENDA A. SCHAEFER

GREENVILLE COUNTY, S. C.

DEC - 4 - 1981

0 25 50 100 200 300
SCALE 1" = 100'

JONES ENGINEERING SERVICE 1006 E PERRY RD