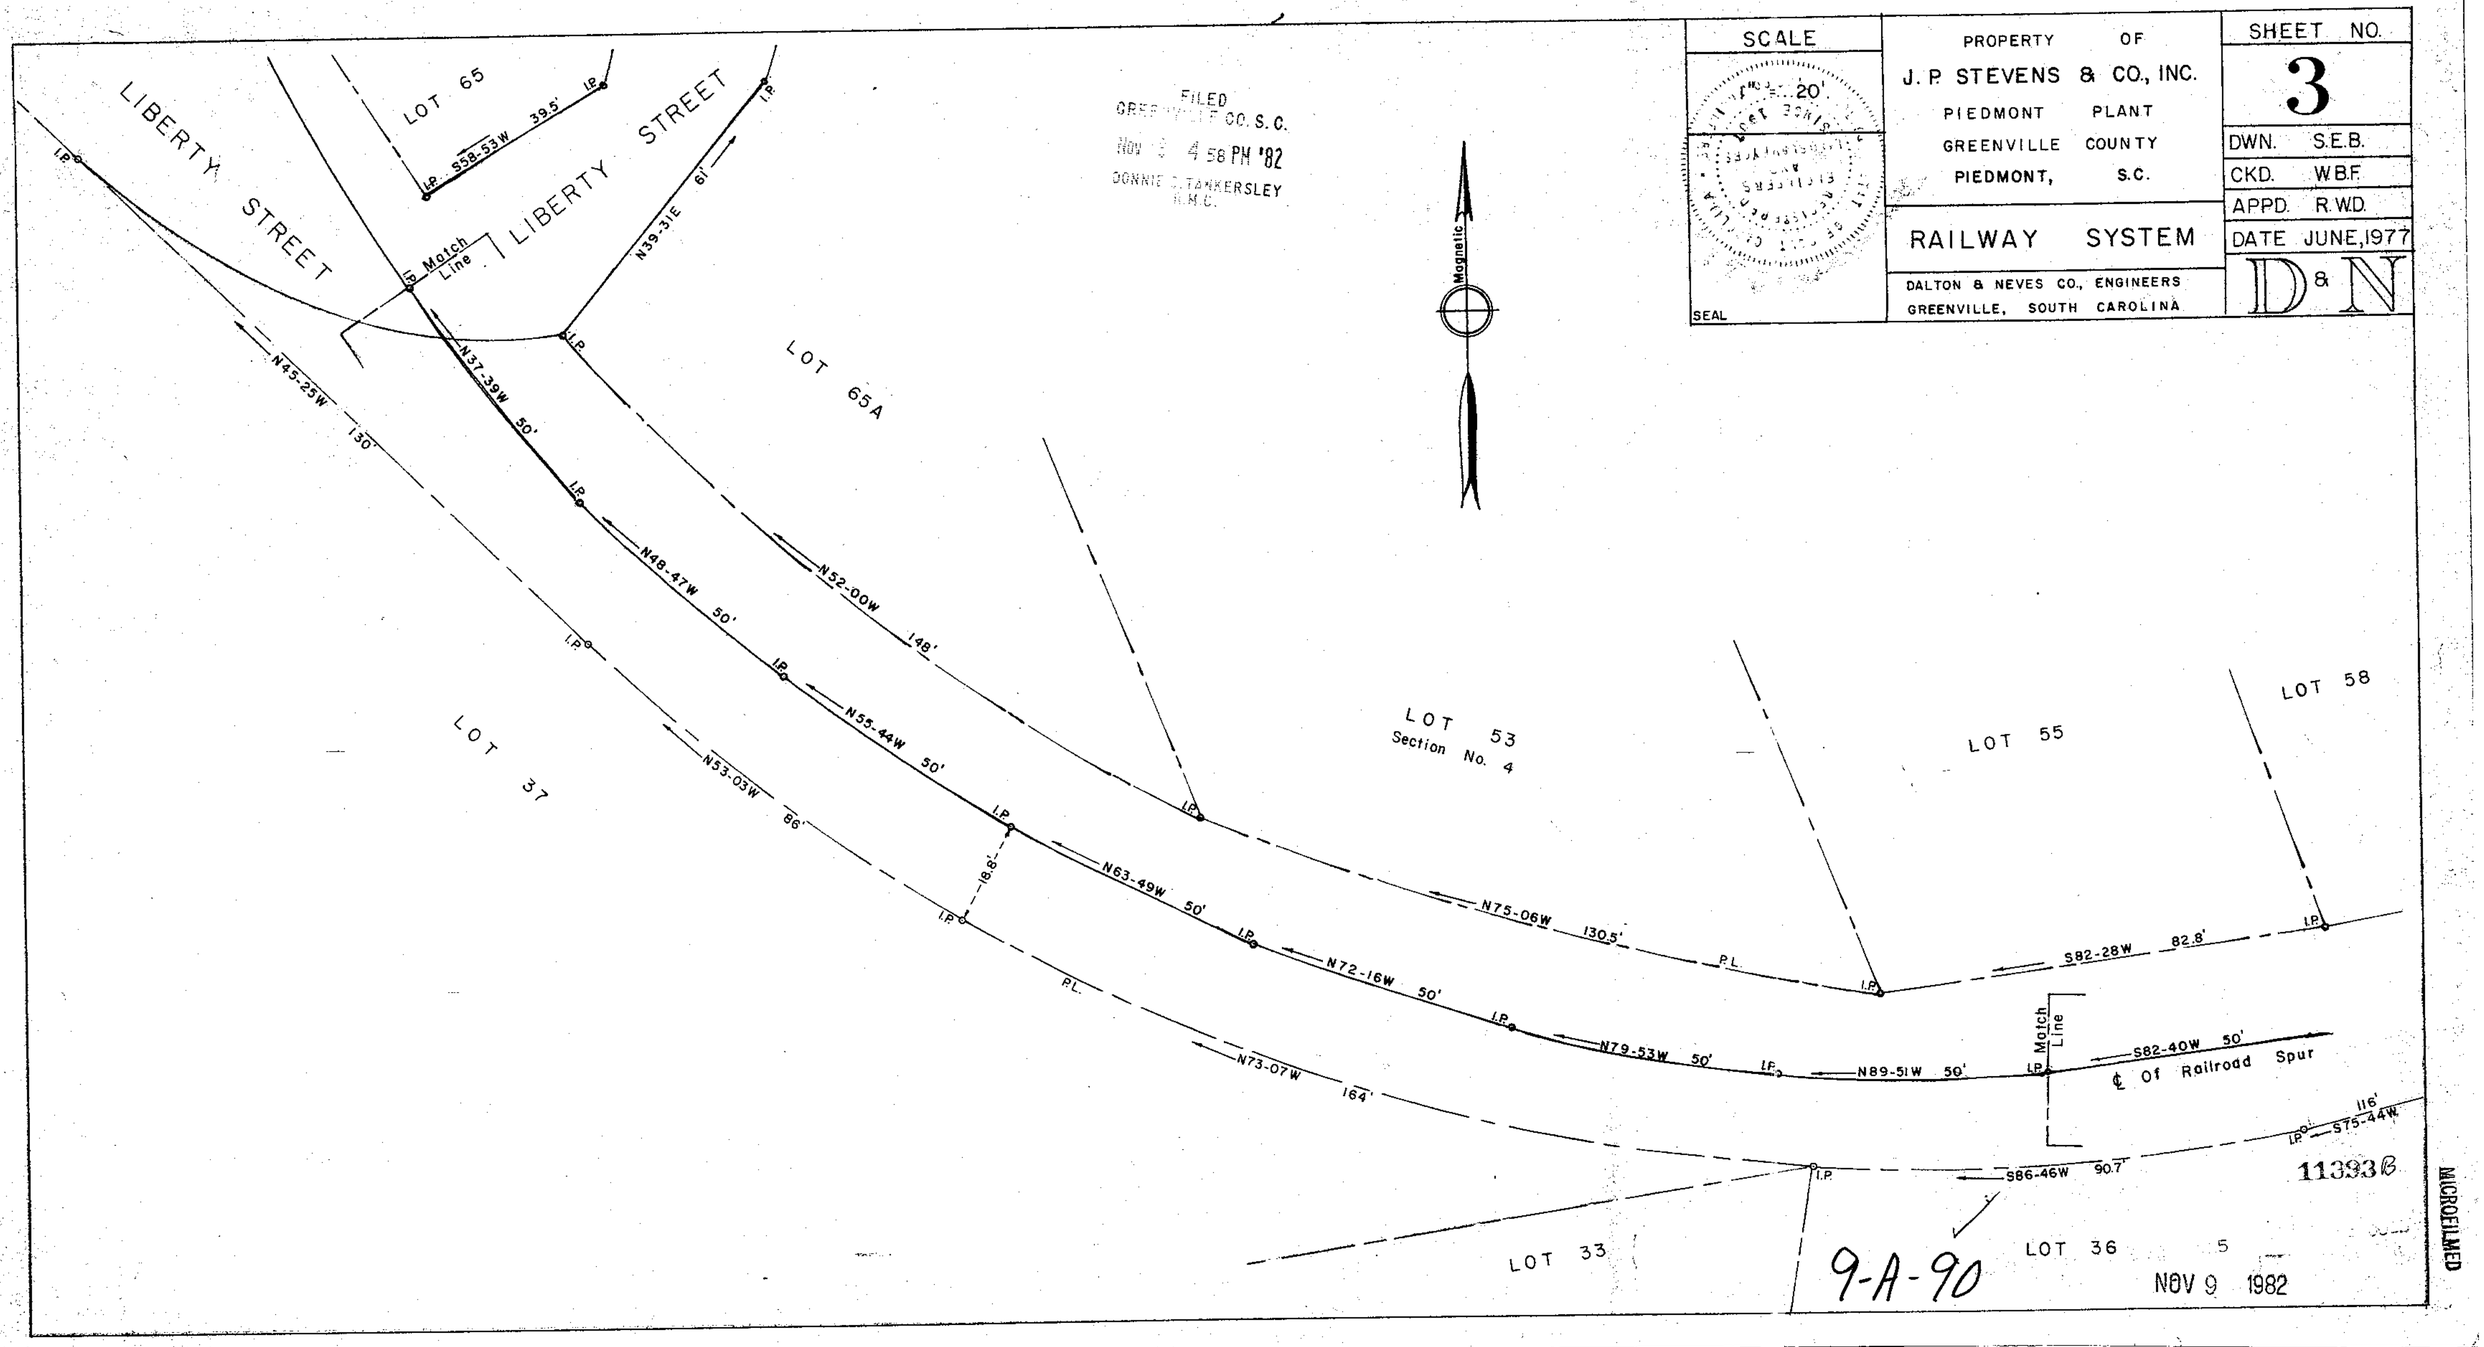
SCALE
1" = 20'
SEAL
PROPERTY OF
J. P. STEVENS & CO., INC.
PIEDMONT PLANT
GREENVILLE COUNTY
PIEDMONT, S.C.
RAILWAY SYSTEM
DALTON & NEVES CO., ENGINEERS
GREENVILLE, SOUTH CAROLINA
SHEET NO.
3
DWN. S.E.B.
CKD. W.B.F.
APPD. R.W.D.
DATE JUNE, 1977
D&N
FILED
GREENVILLE CO. S.C.
Nov 4 4 58 PM '82
DONNIE S. TANKERSLEY
R.M.C.
Magnetic
LIBERTY STREET
LIBERTY STREET
LOT 65
LOT 65A
LOT 37
LOT 53
Section No. 4
LOT 55
LOT 58
LOT 33
LOT 36
Match Line
Match Line
I.P.
S58-53W 39.5'
N39-31E 61'
N37-39W 50'
N45-25W 130'
N48-47W 50'
N52-00W 148'
N55-44W 50'
N53-03W 86'
18.8'
N63-49W 50'
N75-06W 130.5'
P.L.
N72-16W 50'
N79-53W 50'
N73-07W 164'
N89-51W 50'
S82-28W 82.8'
S82-40W 50'
℄ Of Railroad Spur
S75-44W 116'
S86-46W 90.7'
9-A-90
NOV 9 1982
11393B
MICROFILMED