AF 9425A

MICROFILMED

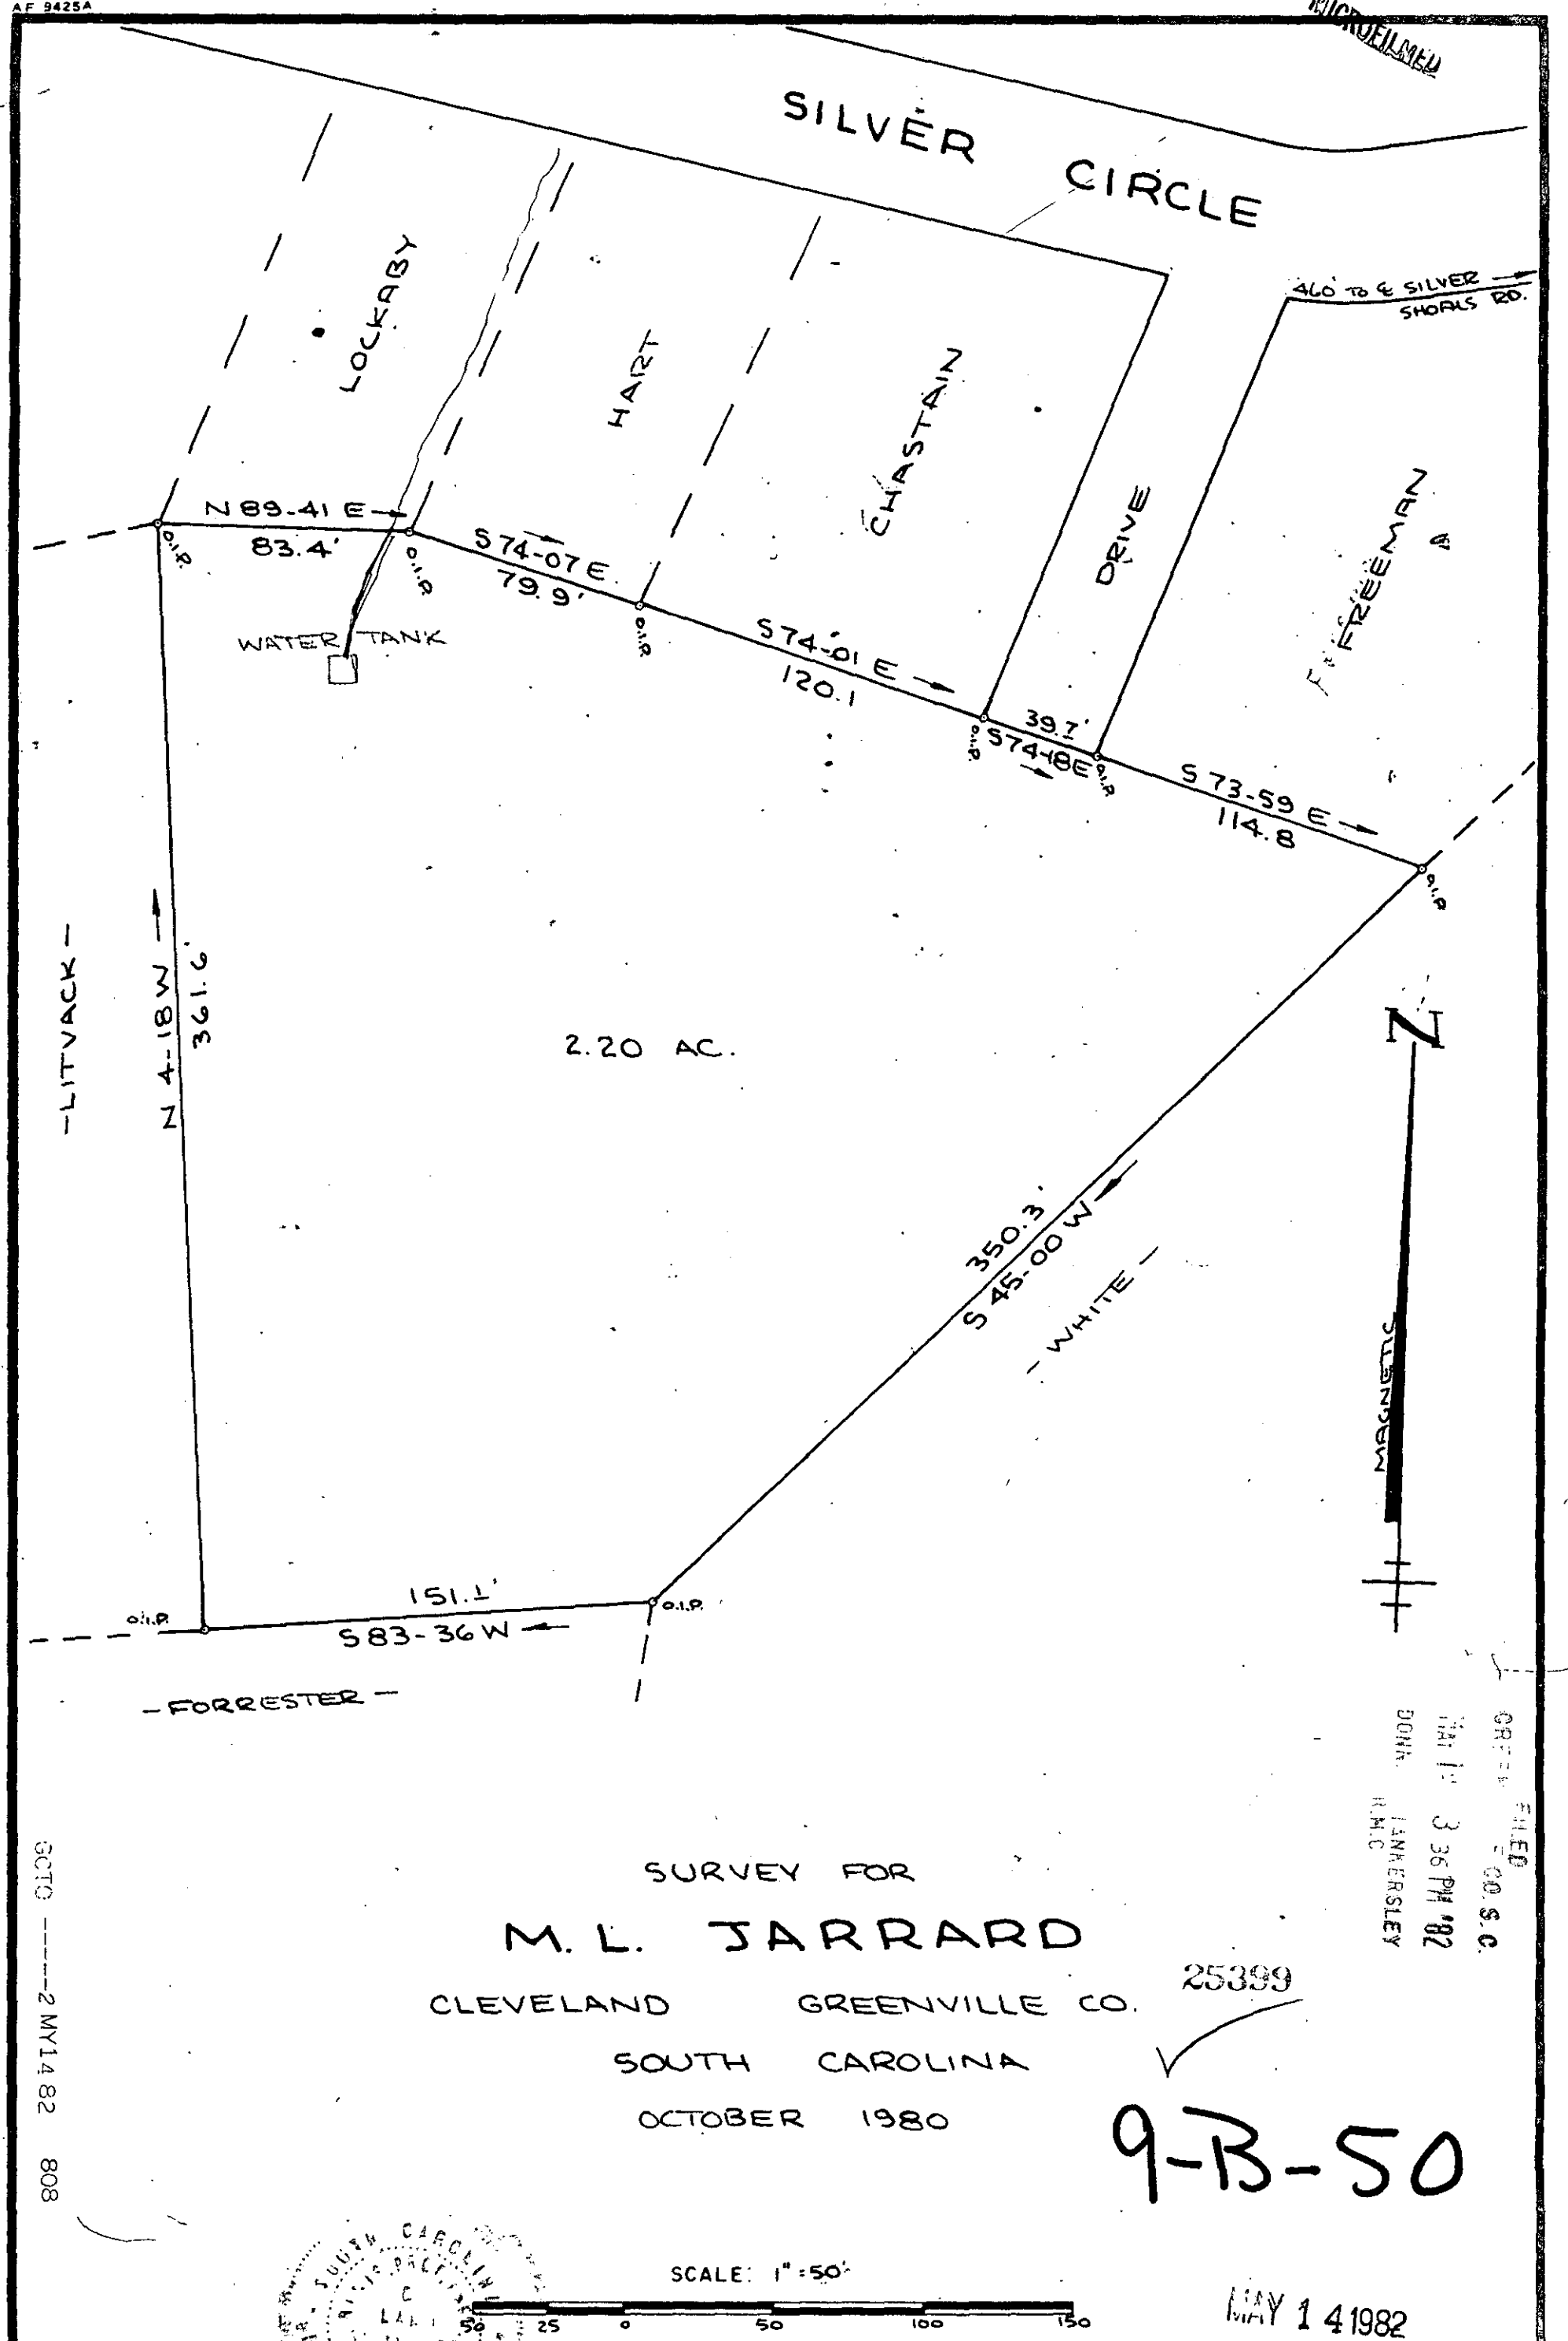

FILED
GREENVILLE CO. S.C.
MAY 14 3 36 PM '82
DONNIE S. TANKERSLEY
R.M.C.

SURVEY FOR

M. L. JARRARD

CLEVELAND GREENVILLE CO.

SOUTH CAROLINA

OCTOBER 1980

25399

9-B-50

SCALE: 1" = 50'

50 25 0 50 100 150

MAY 14 1982

W. R. WILLIAMS, JR.
ENGINEER / SURVEYOR
P. E. & L. S. No. 3979
15 S. MAIN STREET
TRAVELERS REST, S. C.
29690

"I hereby certify that the ratio of precision of the field survey is 1/2500+ as shown hereon and the area was determined by D M D method of area calculation."

W. R. Williams, Jr. P. E. & L. S. No. 3979

F.B. # 39 524.1-1-PT43

WRW

5TOCT

3CTO ----2 MY14 82 808

PIEDMONT PRINTMAKERS