MICROFILMED

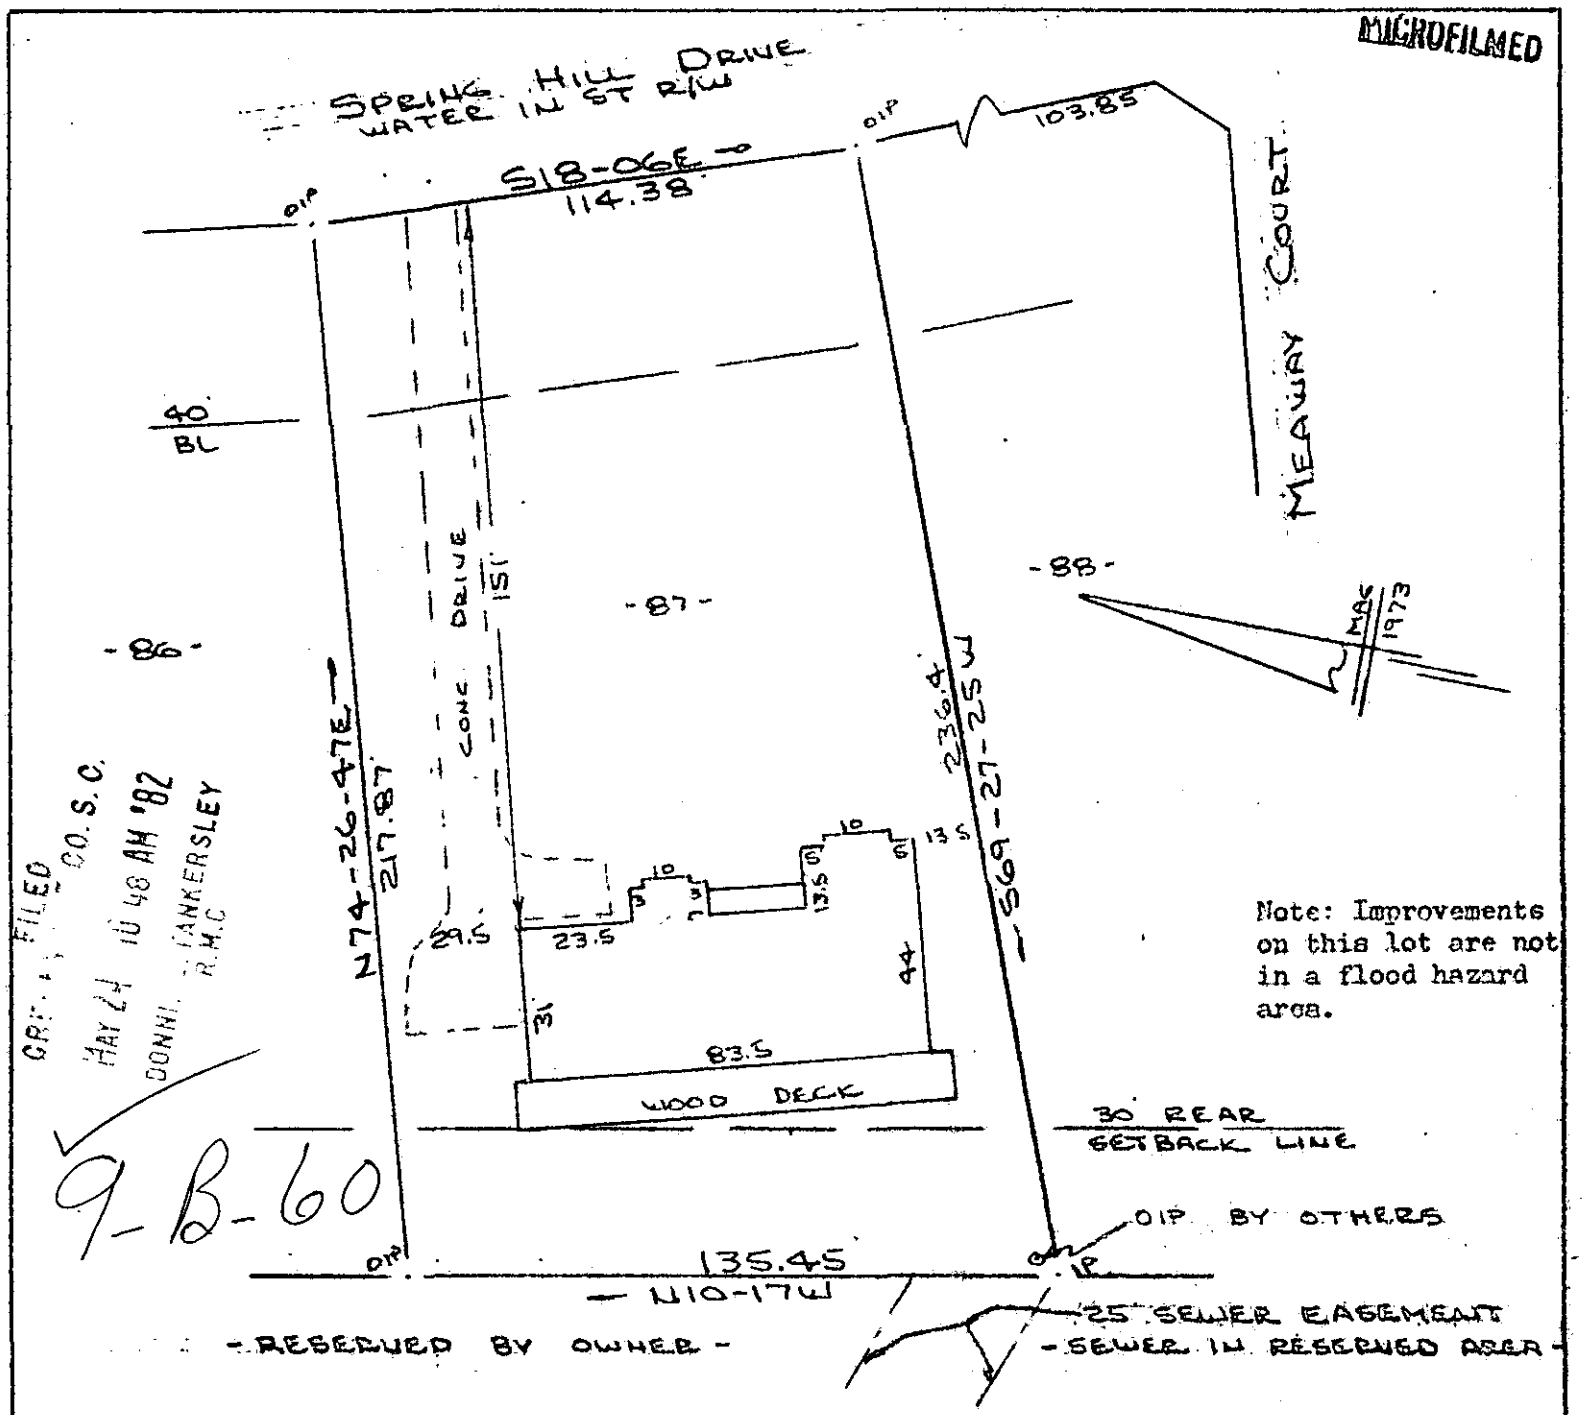

Note: Improvements on this lot are not in a flood hazard area.

FILED
CO. S.C.
MAY 24 10 48 AM '82
DONNIE TANKERSLEY
R.M.C.

9-B-60

PROPERTY OF
26125 JACK D. STROOBANDT & JANET V. STROOBANDT
GREENVILLE COUNTY S.C.
SCALE: 1"=40' 16 APR 1982

MAY 24 1982

40 20 0 40

This is to certify that on the 16th day of April, 1982, I surveyed the property shown on this plat, being known as lot 87 on plat of HOLLY TREE PLANTATION and recorded in the RMC Office Greenville County, S. C., in Plat Book " 4 - X " at Page 37; and that the property lines, walls and buildings are as shown hereon, and that the walls and buildings located on said lot do not encroach or project on adjacent street or property, and that no adjacent walls or buildings encroach or project on said premises, and no power lines cross this property except as shown hereon.

SOUTH CAROLINA REGISTERED 52 SURVEYOR

R. B. Bruce

CAROLINA SURVEYING CO. R. B. Bruce, RLS #1952
112 Manly St., Greenville, S. C.

GC10 3-MY24-82 016 3.00CD 16520

242/43

542.6-1-24