MICROFILMED

SUMMARY

FILED
GREENVILLE CO. S.C.
JUN 28 4 13 PM '82
DONNIE S. TANKERSLEY
R.M.C.

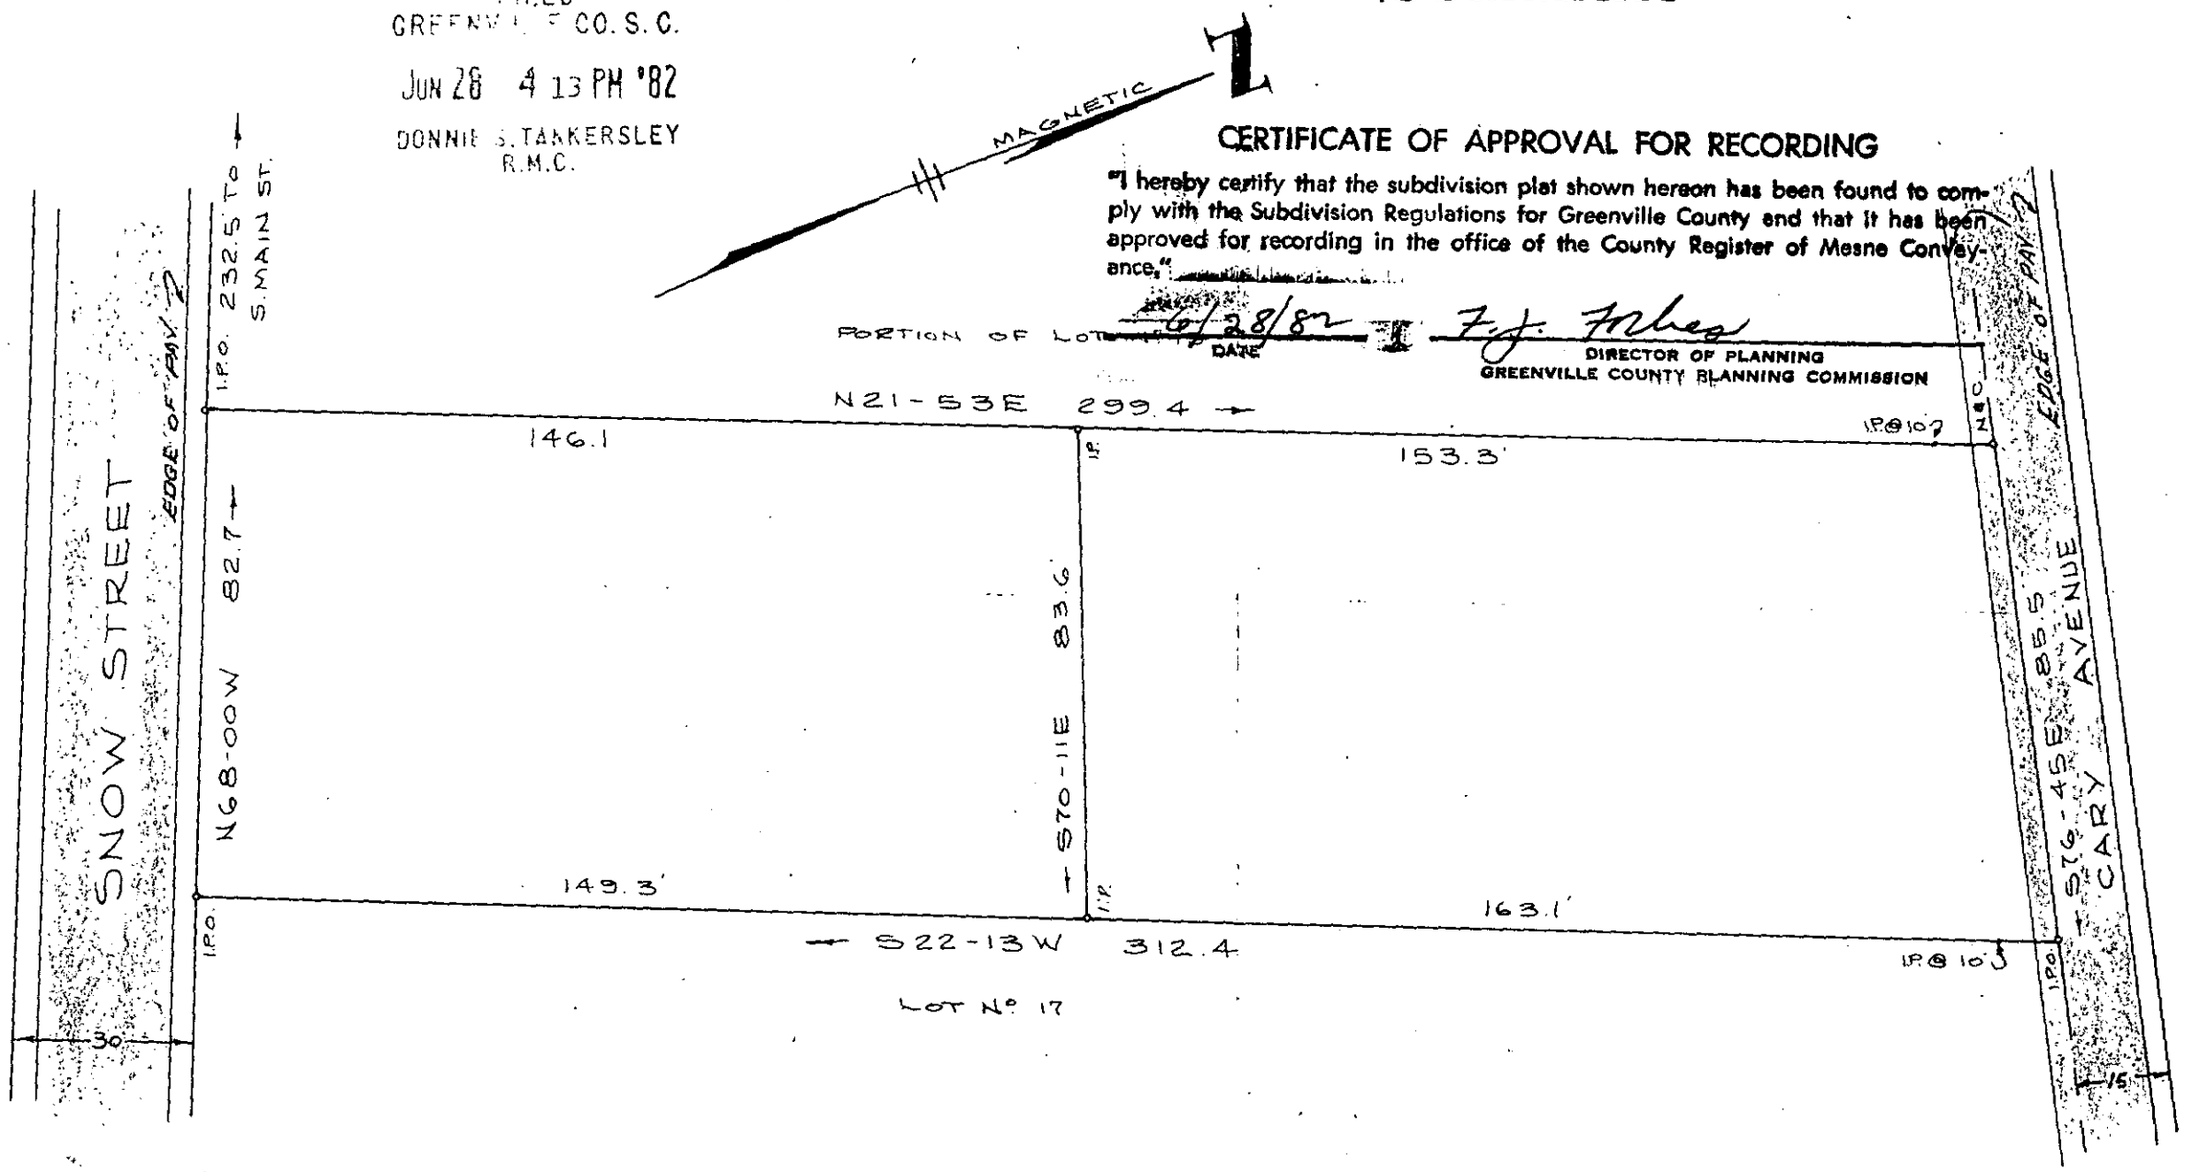

CERTIFICATE OF APPROVAL FOR RECORDING

"I hereby certify that the subdivision plat shown hereon has been found to comply with the Subdivision Regulations for Greenville County and that it has been approved for recording in the office of the County Register of Mesne Conveyance."

6/28/82
DATE

F. J. Miles
DIRECTOR OF PLANNING
GREENVILLE COUNTY PLANNING COMMISSION

SURVEY FOR

W. MARSHALL LINDSAY

LOCATED IN GREER
GREENVILLE, CO. SOUTH CAROLINA
SCALE 1" = 30'
APRIL 23, 1982

JOHN A. SIMMONS
REGISTERED LAND SURVEYOR NO. 2212
SOUTH CAROLINA

I HEREBY CERTIFY THAT THE ABOVE SURVEY IS CORRECT.

REG. SURVEYOR Nº 2212

NOTE: INFORMATION FOR SURVEY TAKEN FROM PLAT RECORDED, PLAT BOOK F-135

29175

9-D-7

Tri-State Surveyors
109 Few Street
Greer, S. C. 29651

2 JUN 28 82 1208 5.0001