LOCATION MAP N/S

A PORTION OF COUNTY TAX MAP NO. WG-6.1-33.4 & 33.10

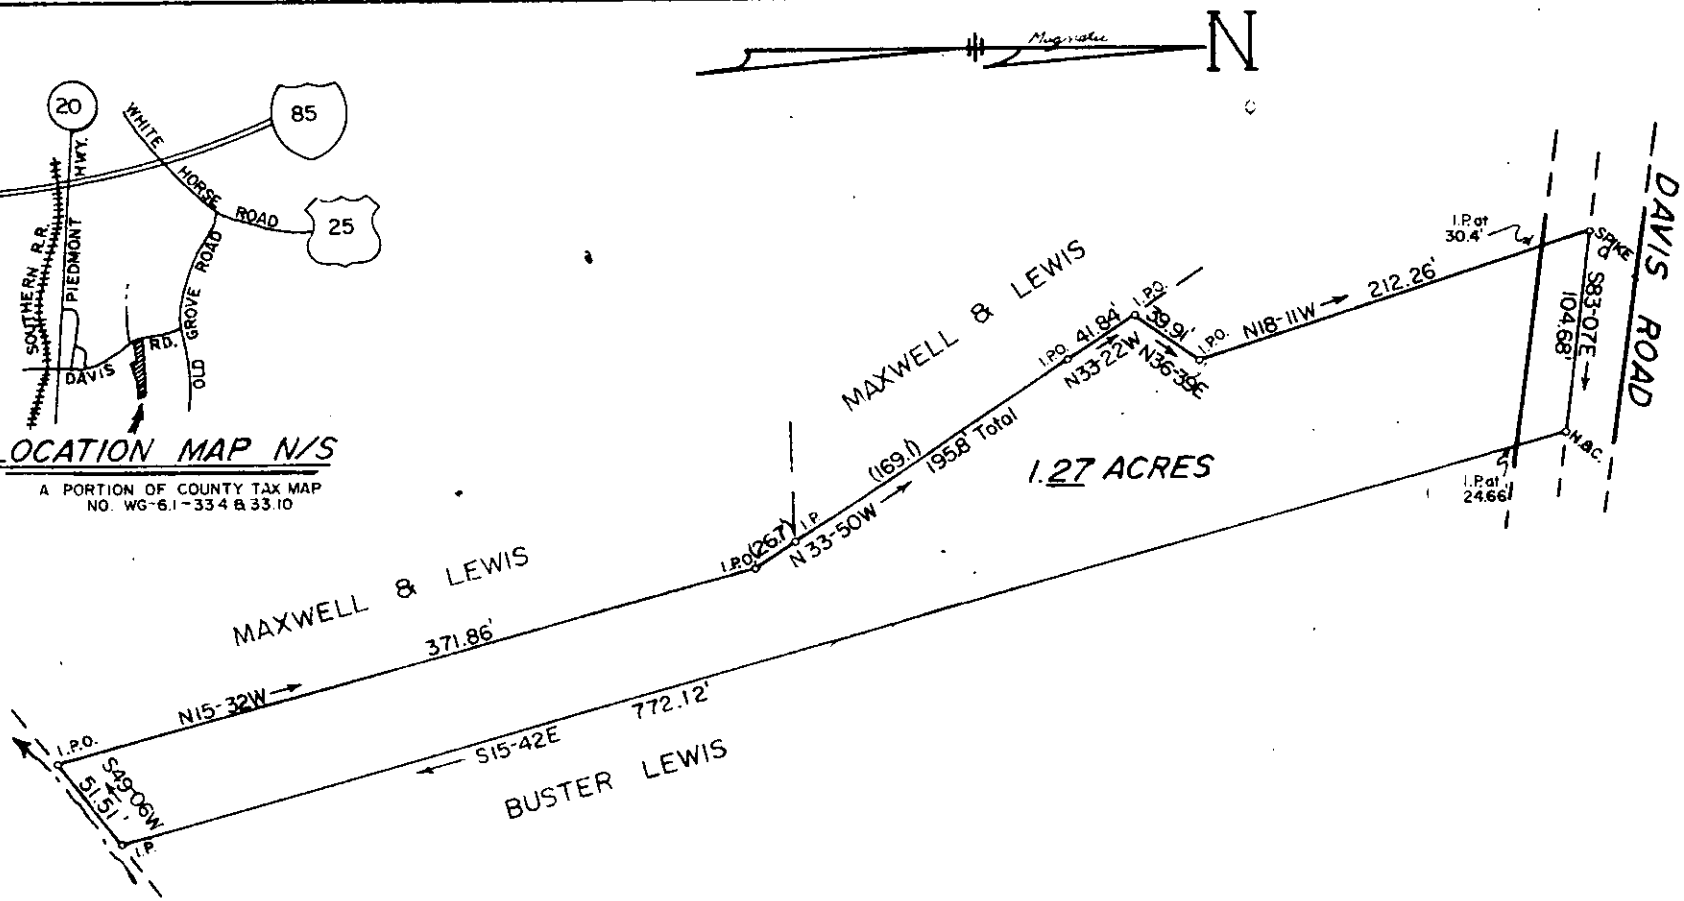

SURVEY FOR

BUSTER LEWIS

GREENVILLE CO., S.C.
DECEMBER 17, 1981

4615

9-E-53

100 50 0 100 200

SCALE 1"=100'

"I CERTIFY THAT THE RATIO OF PRECISION OF THE FIELD SURVEY IS 1/6,000+, AND THAT THE AREA WAS COMPUTED BY D.M.D. METHOD."

C.O. Riddle

C.O.RIDDLE, REG.L.S.1347

SOUTH CAROLINA REGISTERED C.O. RIDDLE 1347 SURVEYOR

AUG 24 1982

FILED
GREENVILLE CO. S.C.
AUG 24 3 39 PM '82
LANNE RSLEY R.M.C.

F.B.-D-81

GCTO -----3 AU24 82 058 3.00CD

MICROFILMED