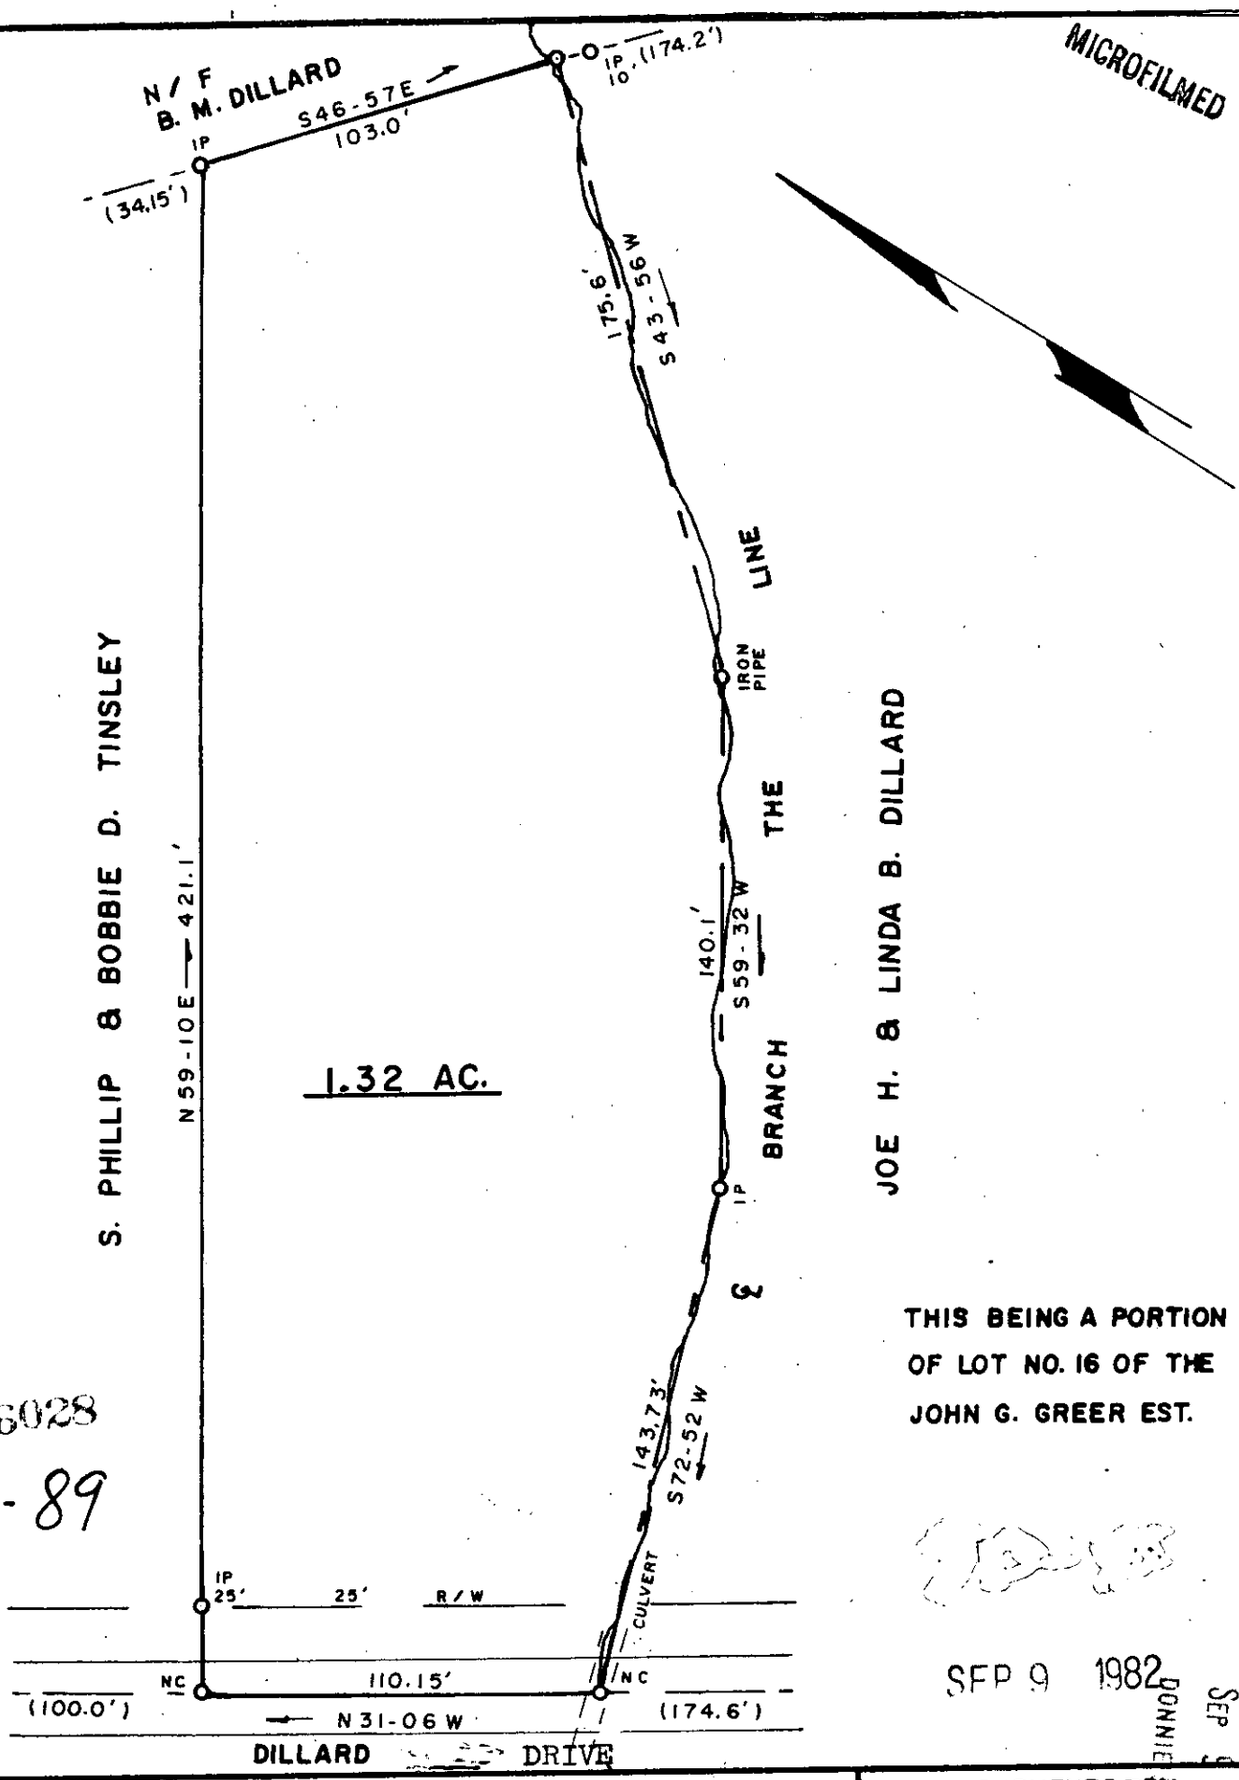

6028

9E-89

SEP 9 1982

FILED
GREENVILLE CO. S.C.
SEP 9 12 29 PM '82
DONNIE S. TANKERSLEY
R.M.C.

SURVEY FOR: BENNIE O. DILLARD			
LOCATION: NEAR PLEASANT GROVE BAPTIST CHURCH			
COUNTY: GREENVILLE	STATE: S. C.	E/C: 1/7,500	AREA BY DMD
CO. BLK. MAP REF.:	D/B REF.: 263 p. 415	P/B REF.: p.	
DATE: SEPT. 1, 1982	scale 50 0 50 100		

SURVEYED BY
JAMES V. GREGORY R.L.S.
RT. 3 - BOX 237
CAMPOBELLO, S.C. 29322

SOUTH CAROLINA REGISTERED LAND SURVEYOR NO. C328 JAMES VERNON GREGORY

REGISTRATION # 6329

MEMBER S. C. SOCIETY OF
REGISTERED LAND SURVEYORS

3.00 8 52251801