AF 10505

MICROFILMED

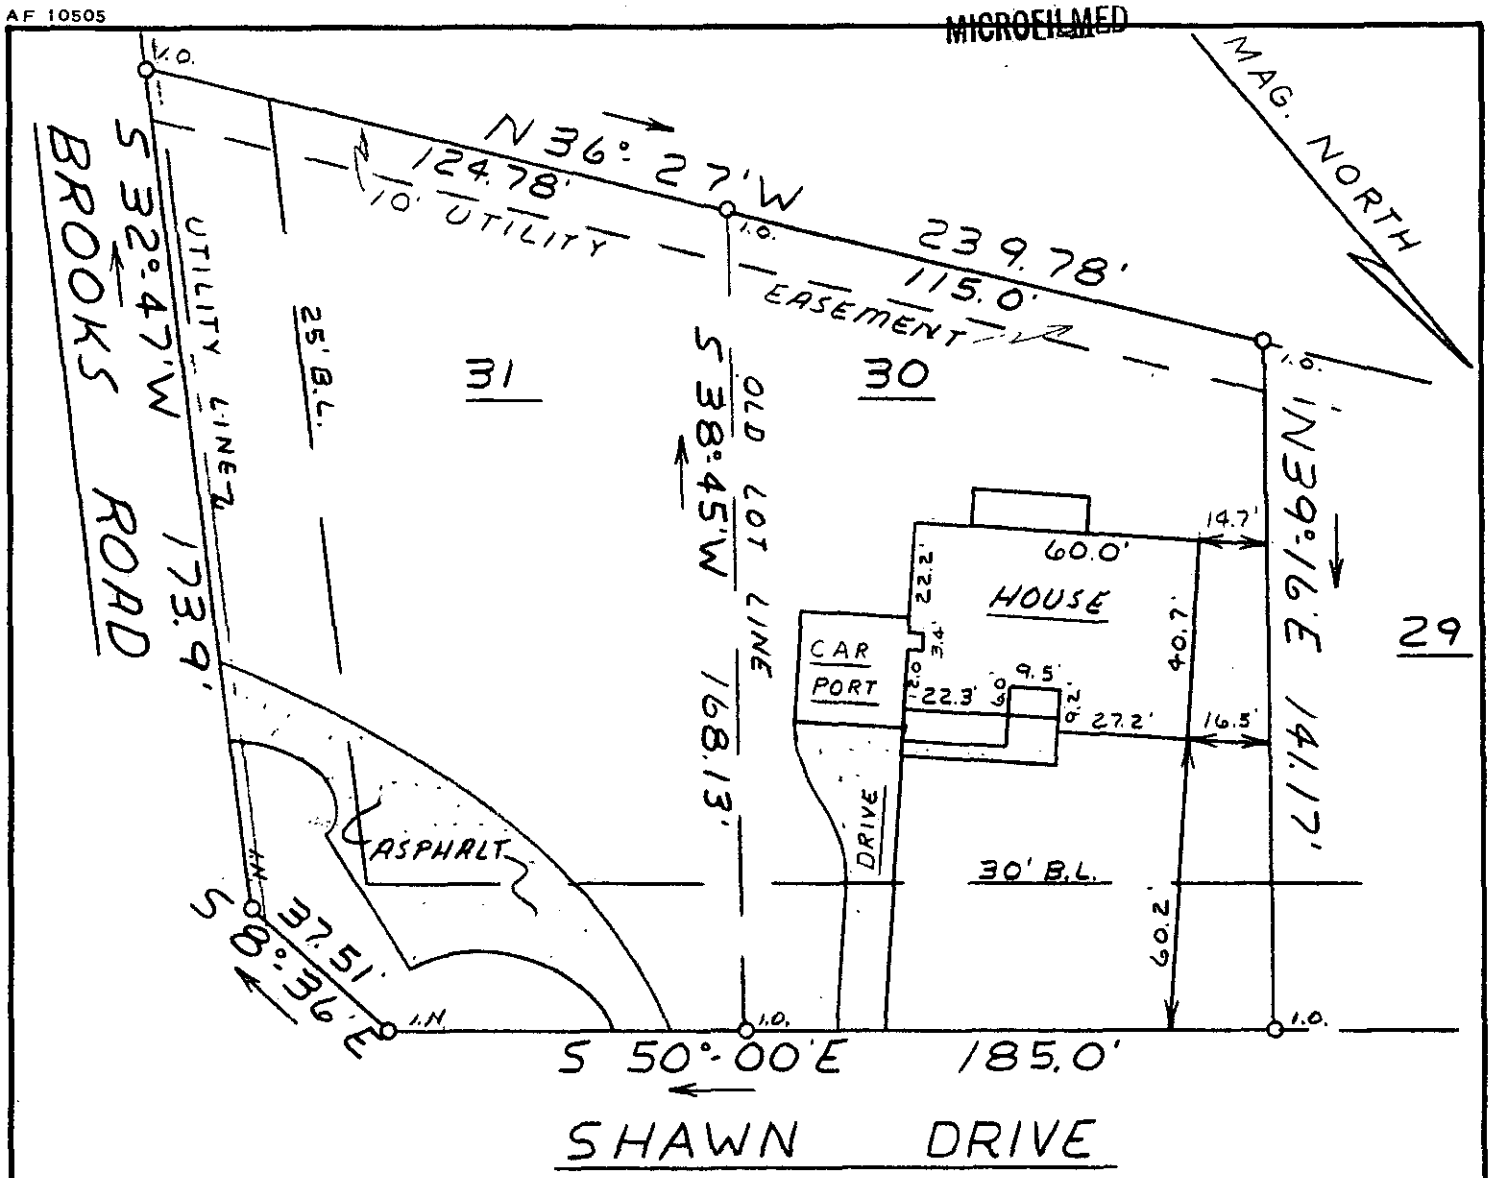

This is to certify that on October 27,1982, I surveyed the property shown on this plat, known as Lots 30 & 31 on Plat of Rustic Estates, recorded in the RMC Office of Greenville County in Plat Book 4R on Page 71, and that the property lines, walls and buildings are as shown hereon; that the building located on said lots does not encroach or project on adjacent streets or property, and that no adjacent walls or buildings encroach or project on said premises, and that no utility lines cross this property except as shown hereon. This property is not located in a designated flood hazard area.
5' drainage & utility easement each side of all side & rear lot lines.

James R. Freeland RLS & PE 4781

9-6-97

10591

GCTO 3 NOV 1 82

NOV 1 1982

SOUTH CAROLINA REGISTERED LAND SURVEYOR NO. 4781 JAMES RALPH FREELAND

SEAL

STATE OF SOUTH CAROLINA
GREENVILLE COUNTY

RUSTIC ESTATES
LOT 30 & 31
PROPERTY OF
THOMAS E. JONES &
EDNA J. JONES

FREELAND & ASSOCIATES
Engineers • Land Surveyors
GREENVILLE, S.C.

SURVEY	DCH
DRAWN	MC
CHECK	MC
SCALE	1" = 40'
DATE	10-27-82
DWG. NO.	82-7994

PRINT MACHINE INC.