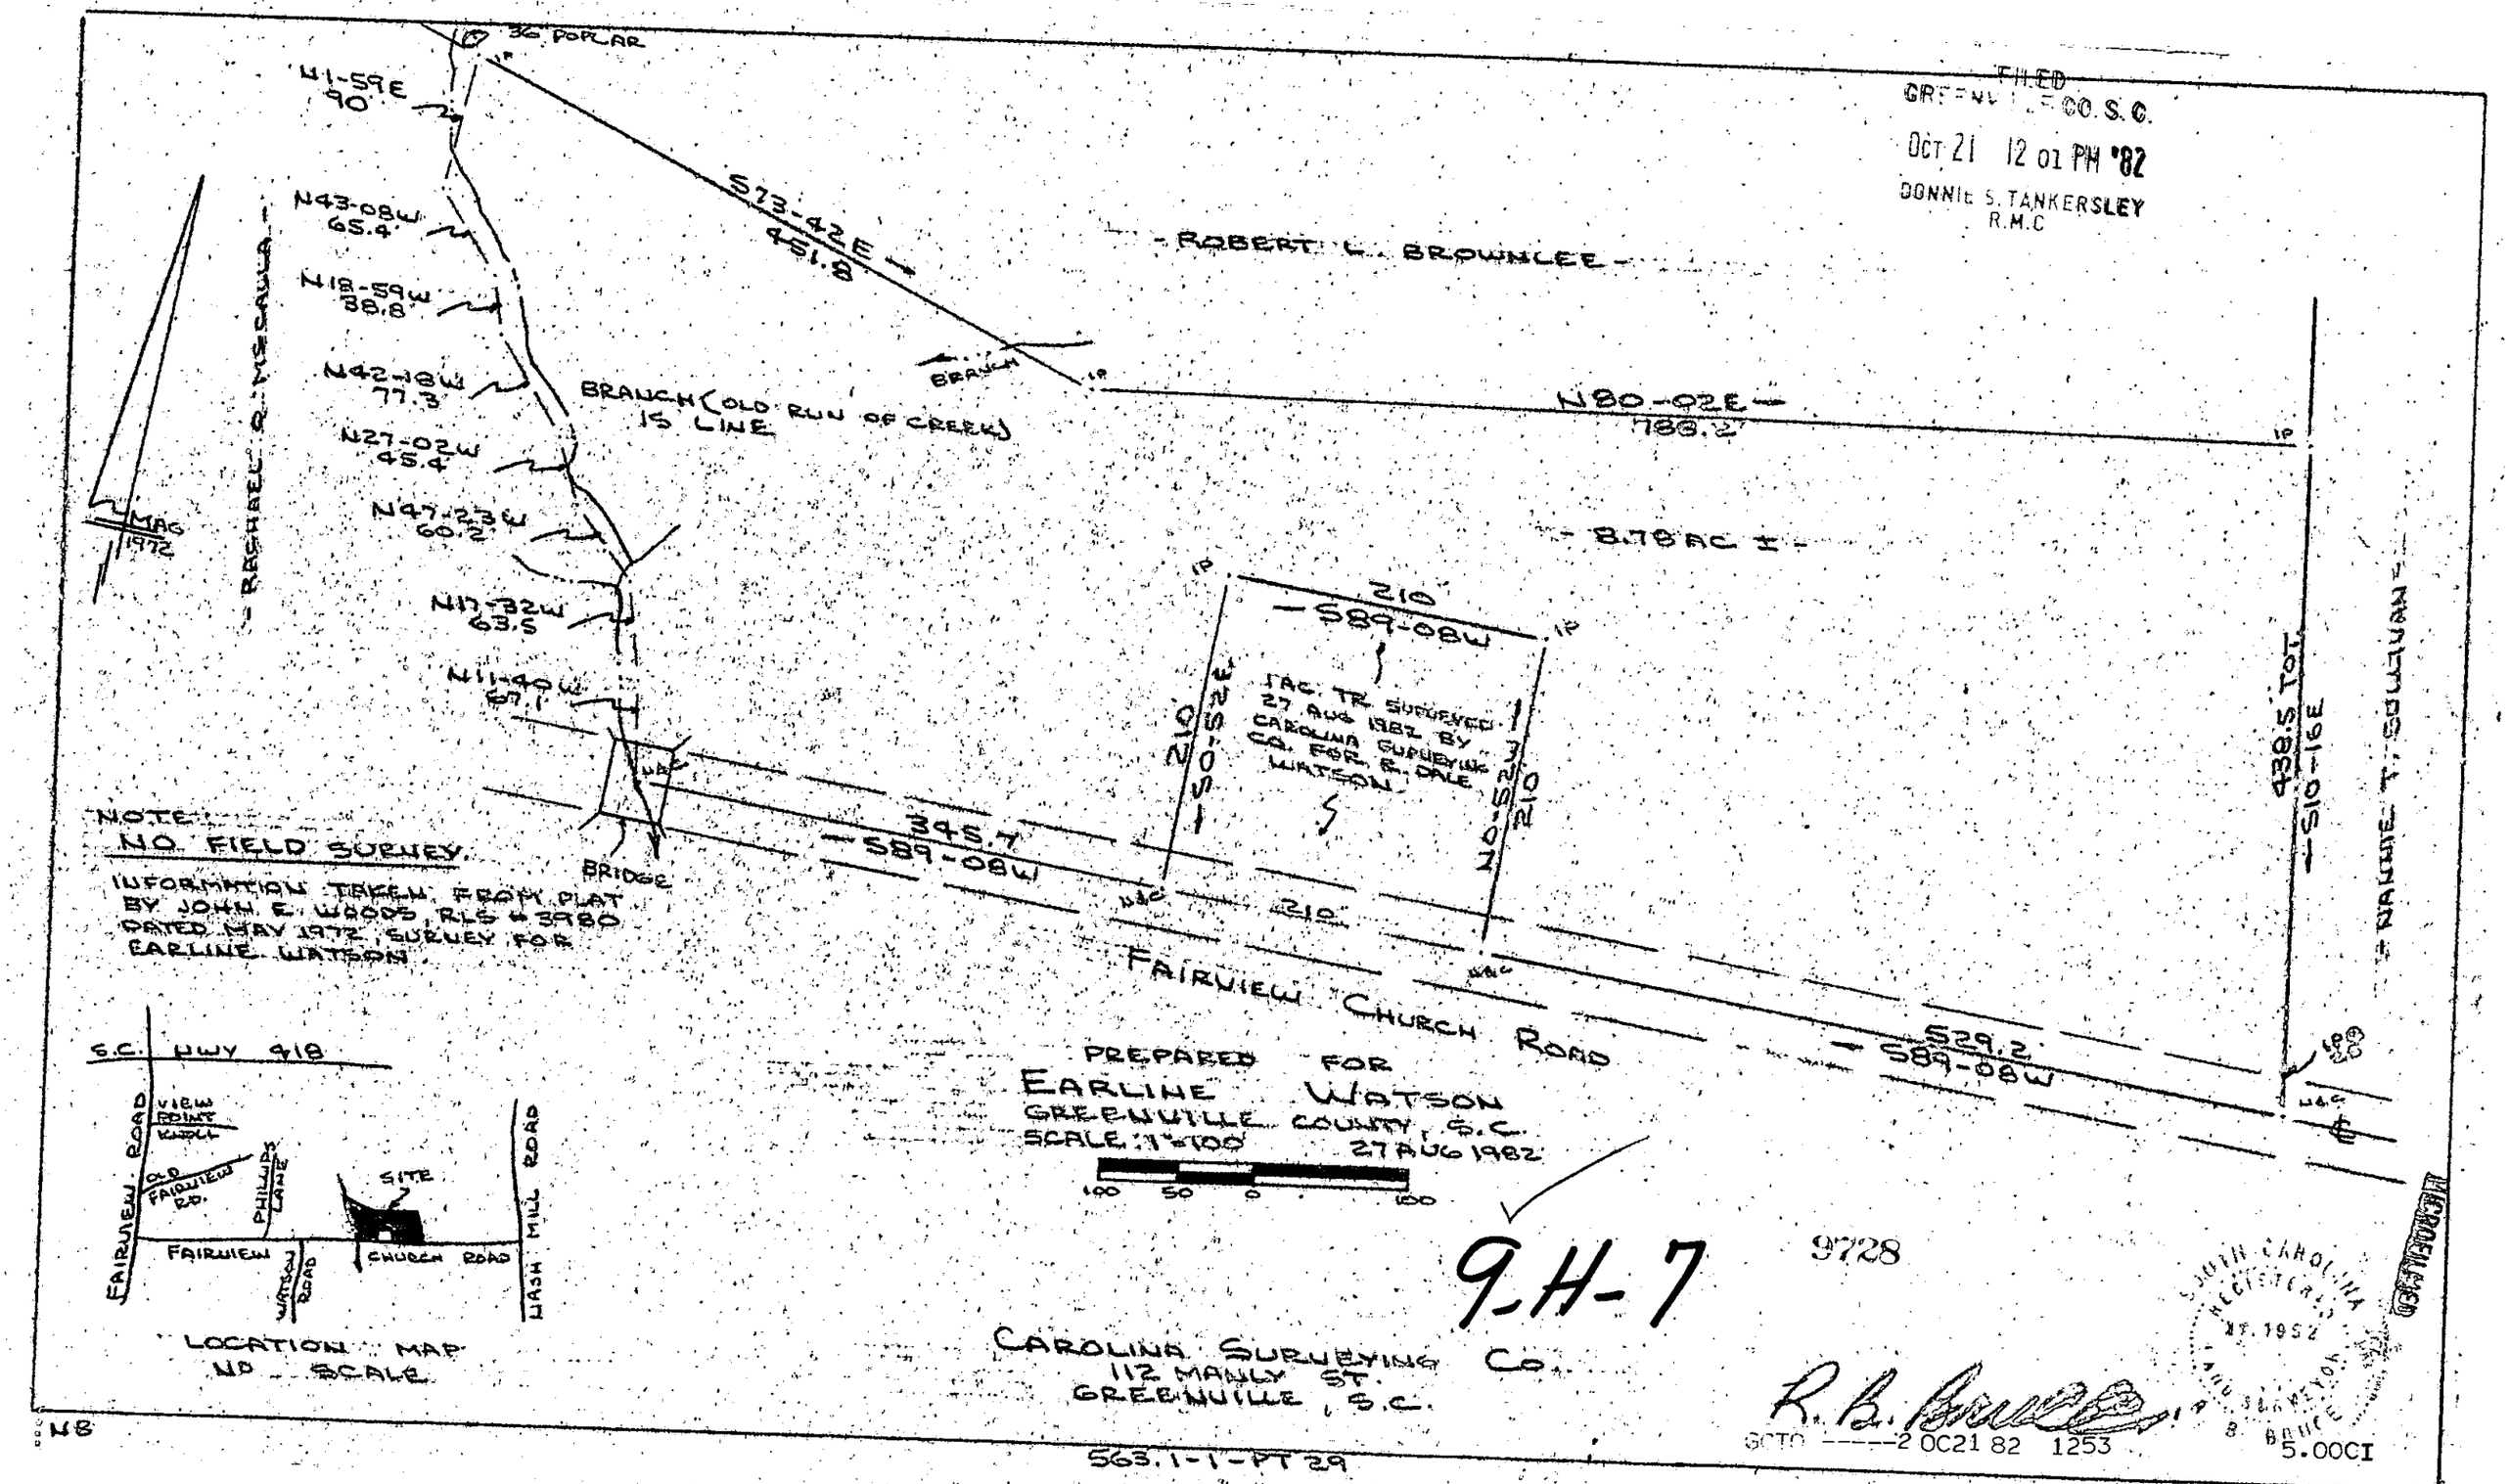

FILED
GREENVILLE CO. S.C.
OCT 21 12 01 PM '82
DONNIE S. TANKERSLEY
R.M.C
36" POPLAR
N1-59E
90
N43-08W
65.4
N18-59W
38.8
N42-18W
77.3
N27-02W
45.4
N47-23W
60.2
N17-32W
63.5
N11-40W
67.1
S73-42E
451.8
ROBERT L. BROWNLEE
BRANCH
BRANCH (OLD RUN OF CREEK) IS LINE
N80-02E
788.2
8.78 AC ±
RACHAEL Q. MCCALLA
MAG
1972
210
S89-08W
1 AC. TR SURVEYED 27 AUG 1982 BY CAROLINA SURVEYING CO. FOR R. DALE WATSON
N0-52W
210
345.7
S89-08W
BRIDGE
210
FAIRVIEW CHURCH ROAD
529.2
S89-08W
438.5 TOT.
S10-16E
NANNIE T. SOULIVAN
NOTE:
NO FIELD SURVEY.
INFORMATION TAKEN FROM PLAT BY JOHN E. WOODS, RLS #3980 DATED MAY 1972, SURVEY FOR EARLINE WATSON.
S.C. HWY 418
VIEW POINT KNOLL
OLD FAIRVIEW RD.
PHILLIPS LANE
SITE
FAIRVIEW ROAD
FAIRVIEW
WATSON ROAD
CHURCH ROAD
NASH MILL ROAD
LOCATION MAP
NO SCALE
PREPARED FOR
EARLINE WATSON
GREENVILLE COUNTY, S.C.
SCALE: 1"=100'
27 AUG 1982
100 50 0 100
9-H-7
9728
CAROLINA SURVEYING CO.
112 MANLY ST.
GREENVILLE, S.C.
R. B. Bruce
SOUTH CAROLINA REGISTERED 27 1952 LAND SURVEYOR R. B. BRUCE
GCTO ----2 OC21 82 1253
5.00CI
N8
563.1-1-PT 29