MICROFILMED

Note
R/W On Hunts Bridge Road, (S 23-104), Docket No. 23.670 As Per Rick Grubbs, S.C.H.D.

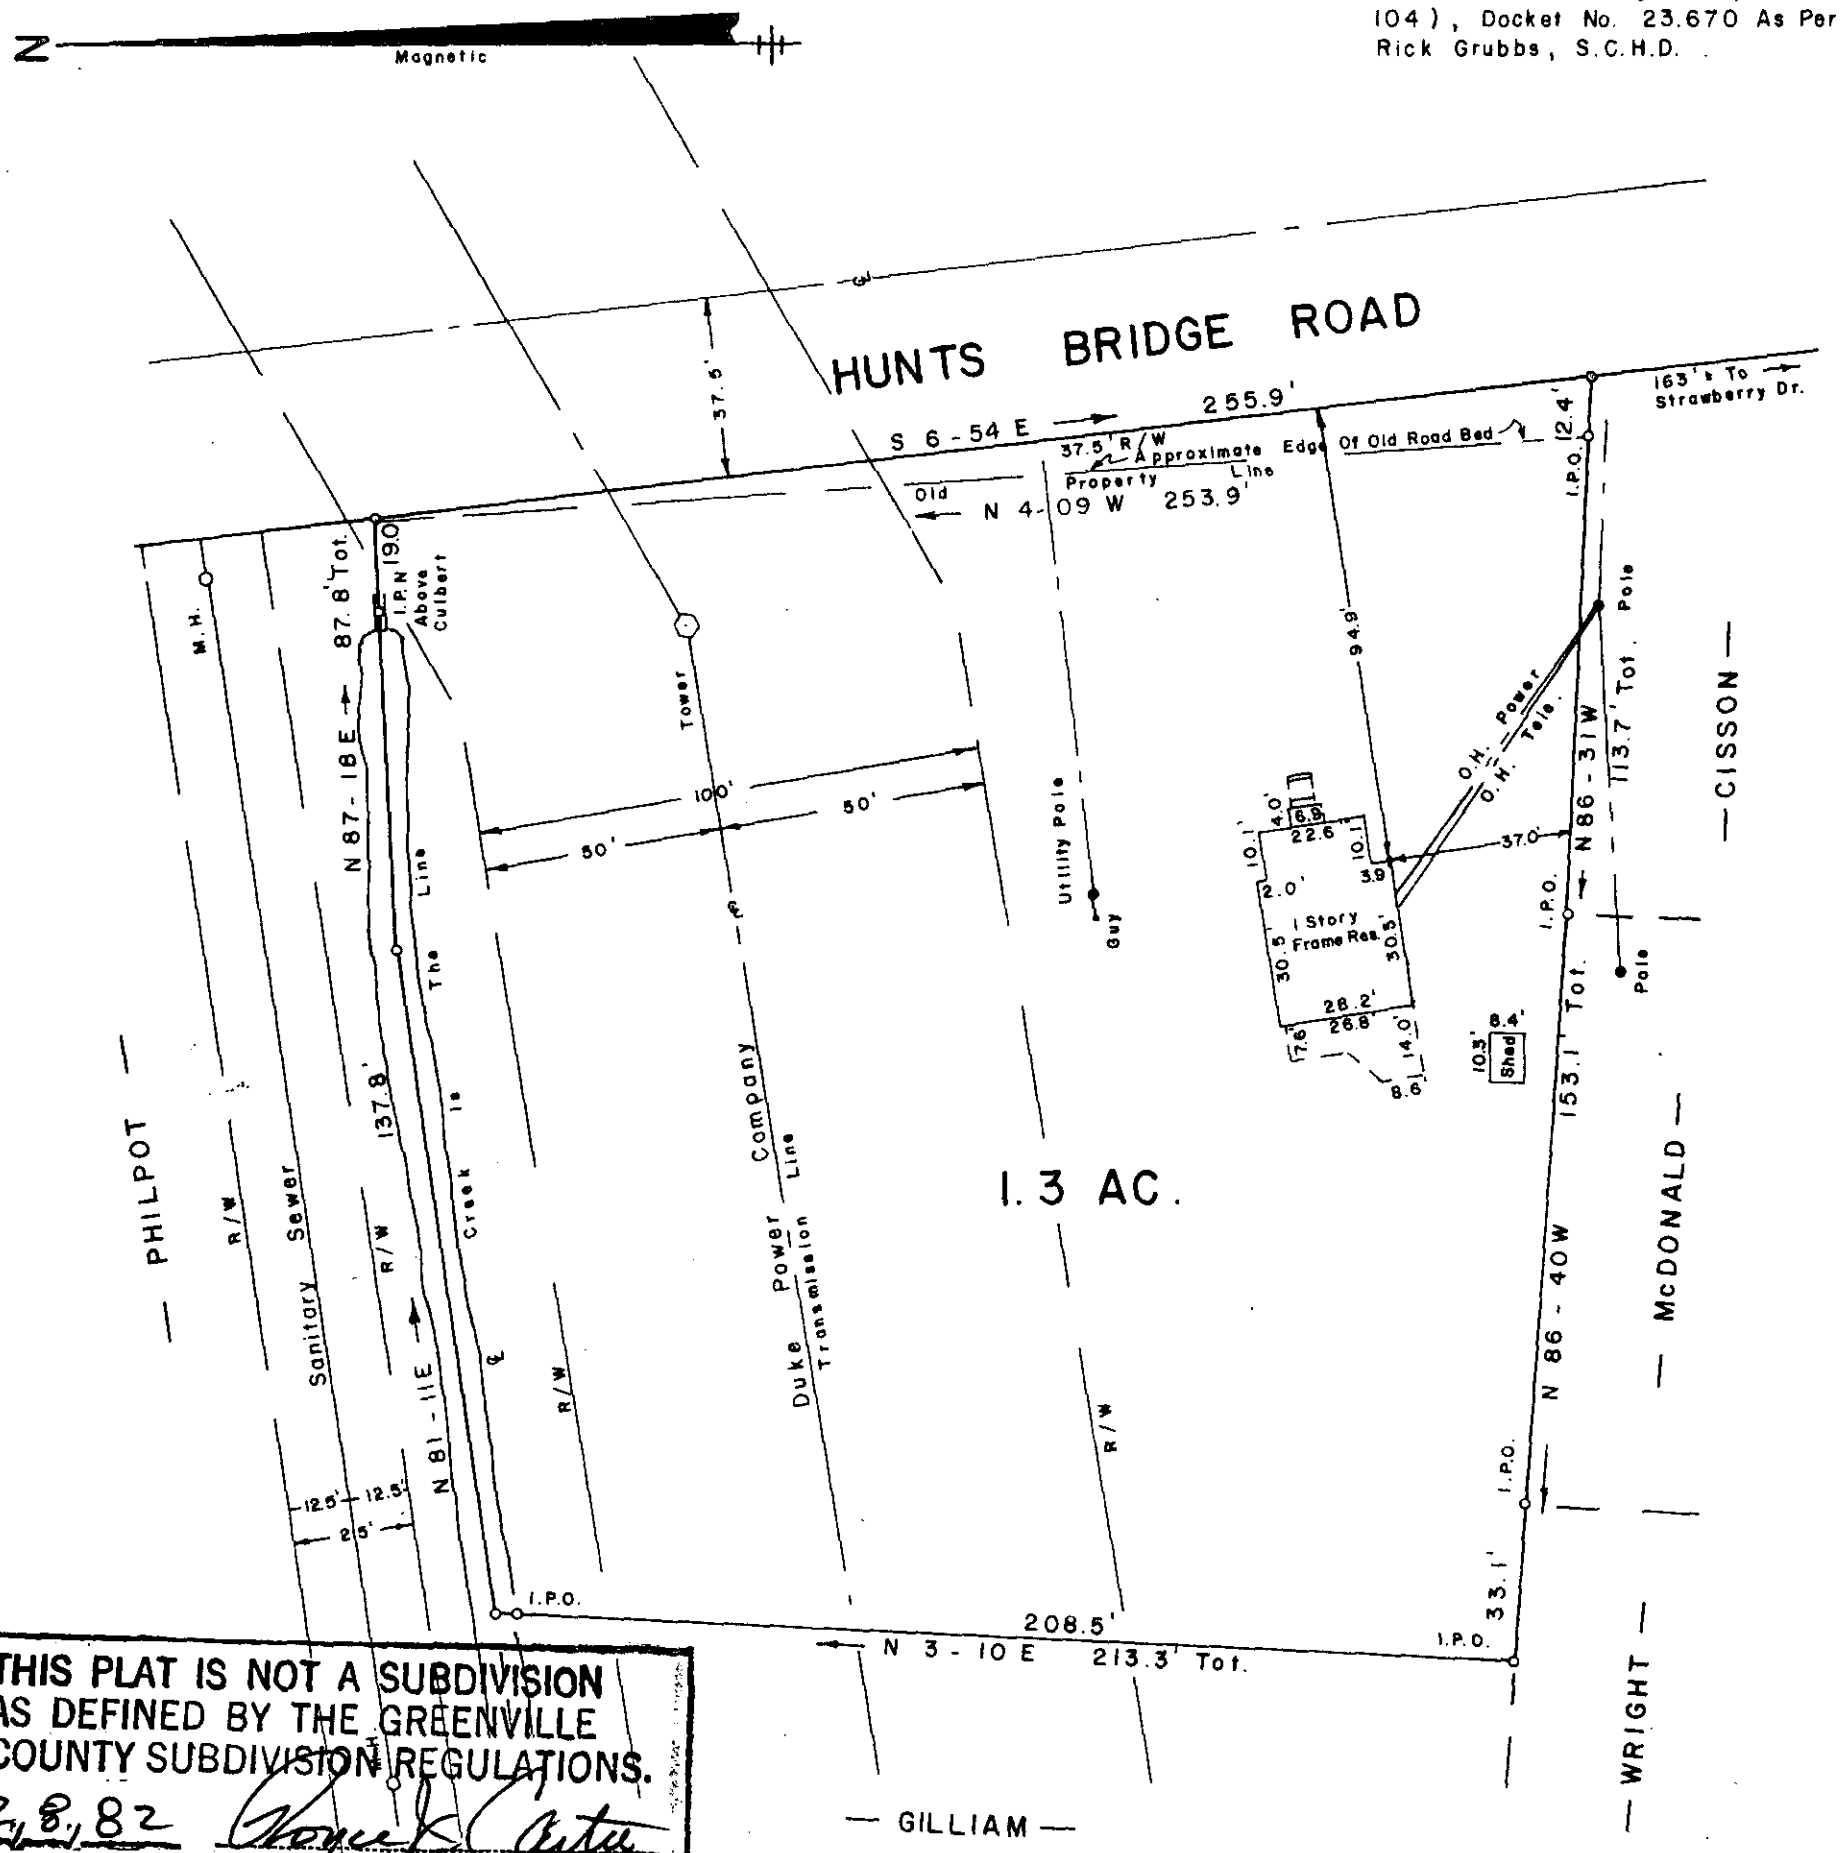

THIS PLAT IS NOT A SUBDIVISION AS DEFINED BY THE GREENVILLE COUNTY SUBDIVISION REGULATIONS.

12,8,82 Joyce J. Carter

Chairman, Secretary, or Director of Planning.
Greenville County Planning Commission

SURVEY FOR

BRUCE E. DERRICK
PATRICIA C. DERRICK

NEAR GREENVILLE GREENVILLE COUNTY
SOUTH CAROLINA
NOVEMBER 16, 1982

FILED
GREENVILLE CO. S.C.
DEC 8 11 25 AM '82
DONNIE S. TANKERSLEY
R.M.C.

9-H-54

13860

DEC 8 1982

To The Best Of My Knowledge This Structure Is In Flood Zone C, Area Of Minimal Flooding According To National Flood Insurance Rate Maps.

I Hereby Certify That The Measurements As Shown Above Are Correct And There Are No Encroachments Or Projections Other Than Shown.

I Hereby Certify That The Ratio Of Precision Of The Field Survey Is 1/5000 As Shown Hereon And The Area Was Determined By D.M.D. Method.

Jeffery M. Plumblee
R.L.S. # 7881

40 0 40 80
Scale 1" = 40'

JEFFERY M. PLUMBLEE, INC.
LAND SURVEYING

P.O. BOX 788
TRAVELERS REST, S.C. 29690 (803) 834-4426

SOUTH CAROLINA REGISTERED LAND SURVEYOR JEFFERY M. PLUMBLEE

87-1-9

F.B. 9
82-58

5.00 8 10211B01