AF 10755A

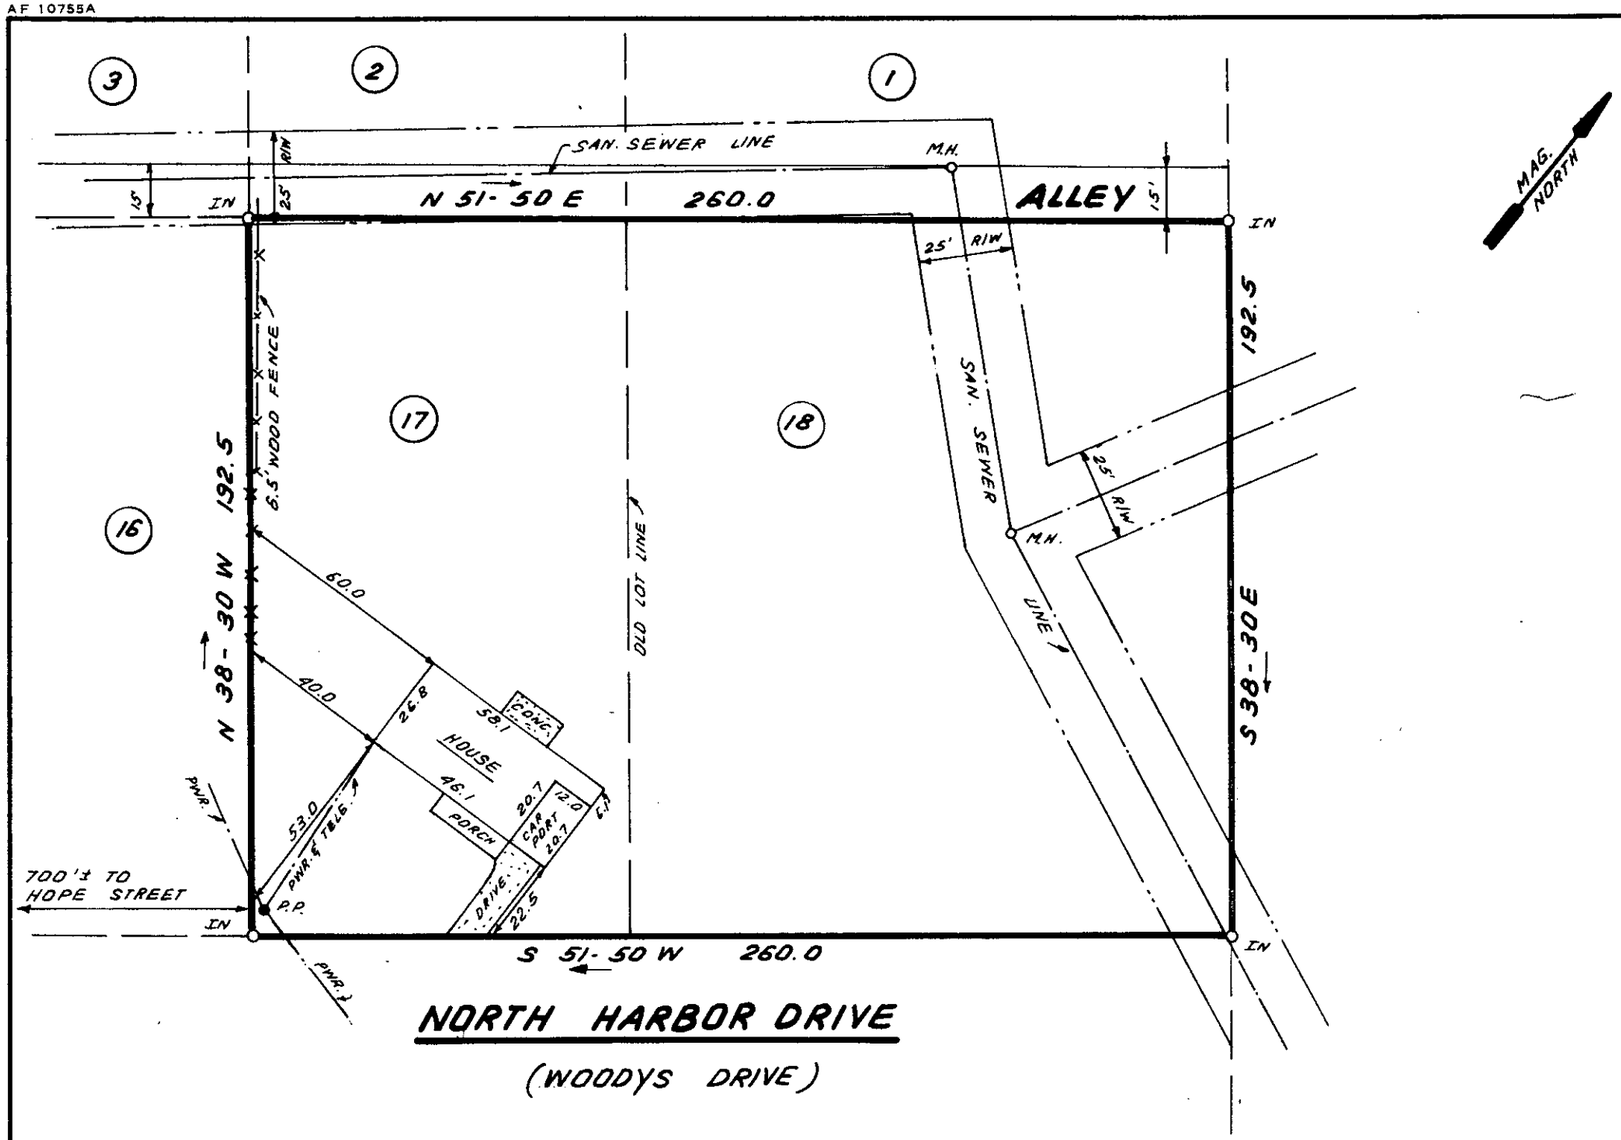

This is to certify that on December 10,1982, I surveyed the property shown on this plat, known as Lots 17 & 18 on Plat of Property of Lloyd Gilstrap, recorded in the RMC Office of Greenville County in Plat Book oo on Page 67, and that the property lines, walls and buildings are as shown hereon; that the building located on said lots does not encroach or project on adjacent streets or property, and that no adjacent walls or buildings encroach or project on said premises, and that no utility lines cross this property except as shown hereon. This property is not located in a designated flood hazard area.

James R. Freeland

James R. Freeland PLS & PE 4781

FILED
GREENVILLE CO. S.C.
DEC 23 12 55 PM '82
DONNIE S. TANKERSLEY
R.M.C

9-H-67

15378

DEC 23 1982

SOUTH CAROLINA REGISTERED LAND SURVEYOR No. 4781 JAMES RALPH FREELAND

SEAL

STATE OF SOUTH CAROLINA
GREENVILLE COUNTY

LLOYD GILSTRAP PROP.
LOT 17 & 18
PROPERTY OF
RAYMOND DALE BRACKETT
THERESA R. BRACKETT

FREELAND & ASSOCIATES
Engineers • Land Surveyors
GREENVILLE, S.C.

SURVEY	D.C.H.
DRAWN	B.R.
CHECK	MC
SCALE	1" = 40'
DATE	DEC. 10. 82
DWG. NO.	8159

MICROFILMED

----2 DE22 82 779 5.00CI