AF 8429

MICROFILMED

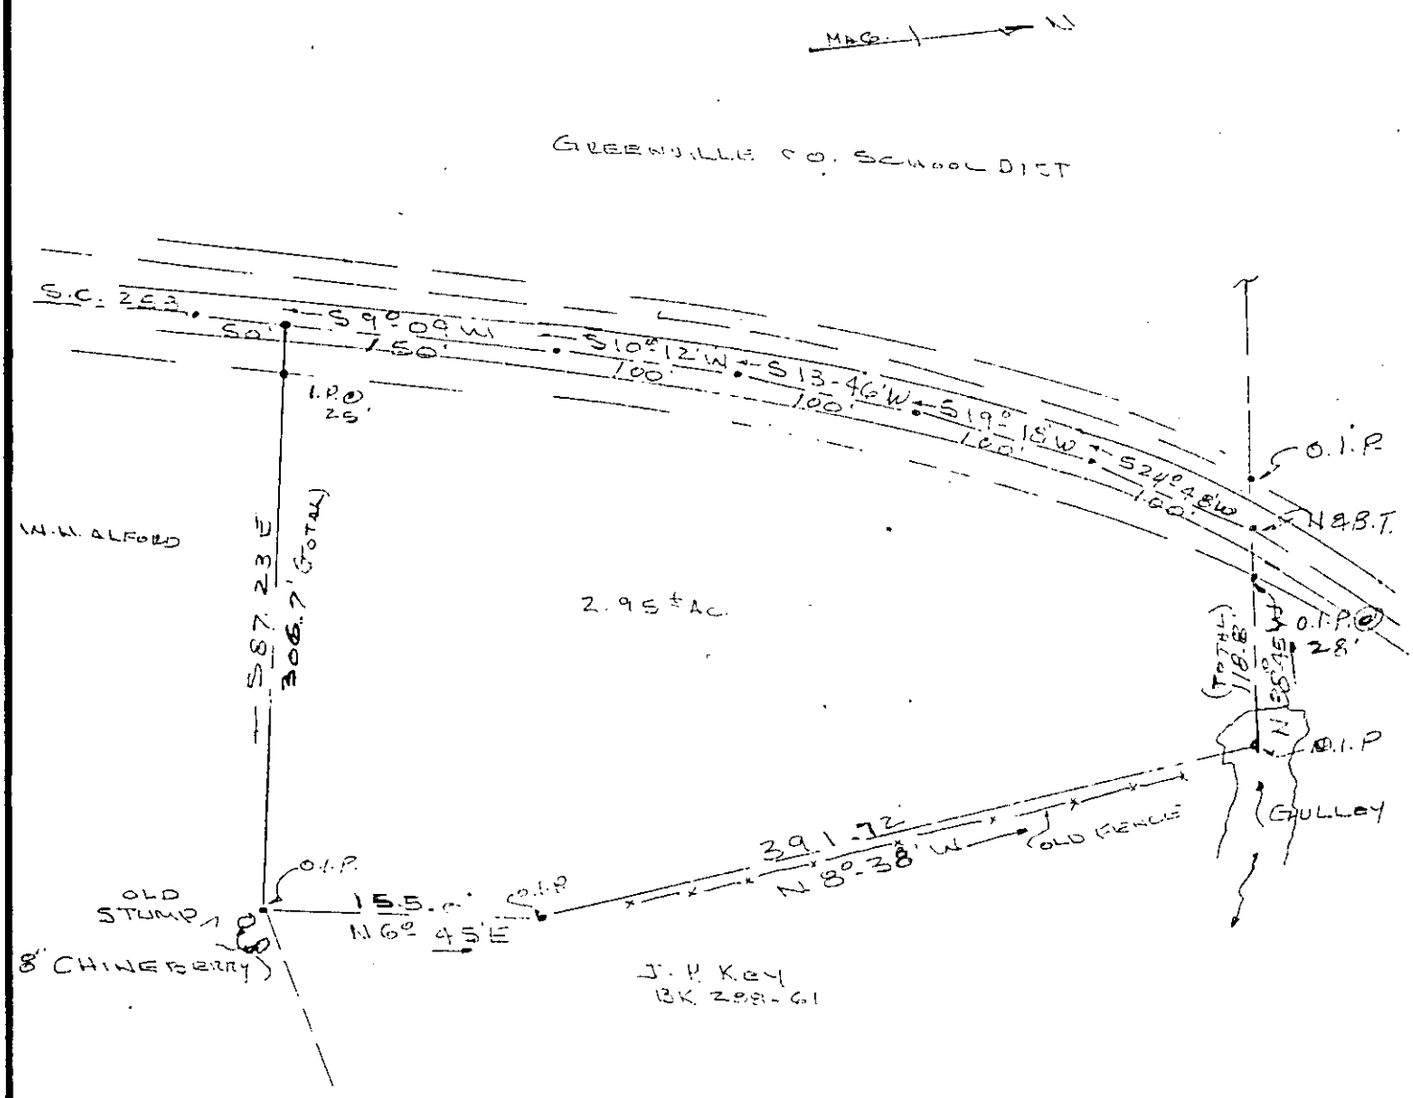

FILED
GREENVILLE CO. S.C.
Nov 18 2 43 PM '82
DONNIE S. TANKERSLEY
R.M.C

ONEAL TOWNSHIP
GREENVILLE CO.
NEAR SANDY FLAT, S.C
BLK. BK SH. 499.1 & 640.4

I CERTIFY THE ABOVE TRACT HAS BEEN SURVEYED & IS AS SHOWN TO THE BEST OF MY KNOWLEDGE.

0 100 200 300
BAR SCALE

9-I-43

12177

NOV 18 1982

Kenneth T. Gould
S.C. REG. NO. 4035

STCTB ----2 NOV18 82 873

Seal SOUTH CAROLINA REGISTERED LAND SURVEYOR 3.00CI	PROPERTY OF BOBBY R. SUSAN T. SEIGLER	Drawn By K.T.G.
		Checked By
		Scale 1"=100'
		Date 11/15/82
	K. T. GOULD INC. SURVEYORS TAYLORS, S. C.	File No.
		Dwg. No.