MICROFILMED

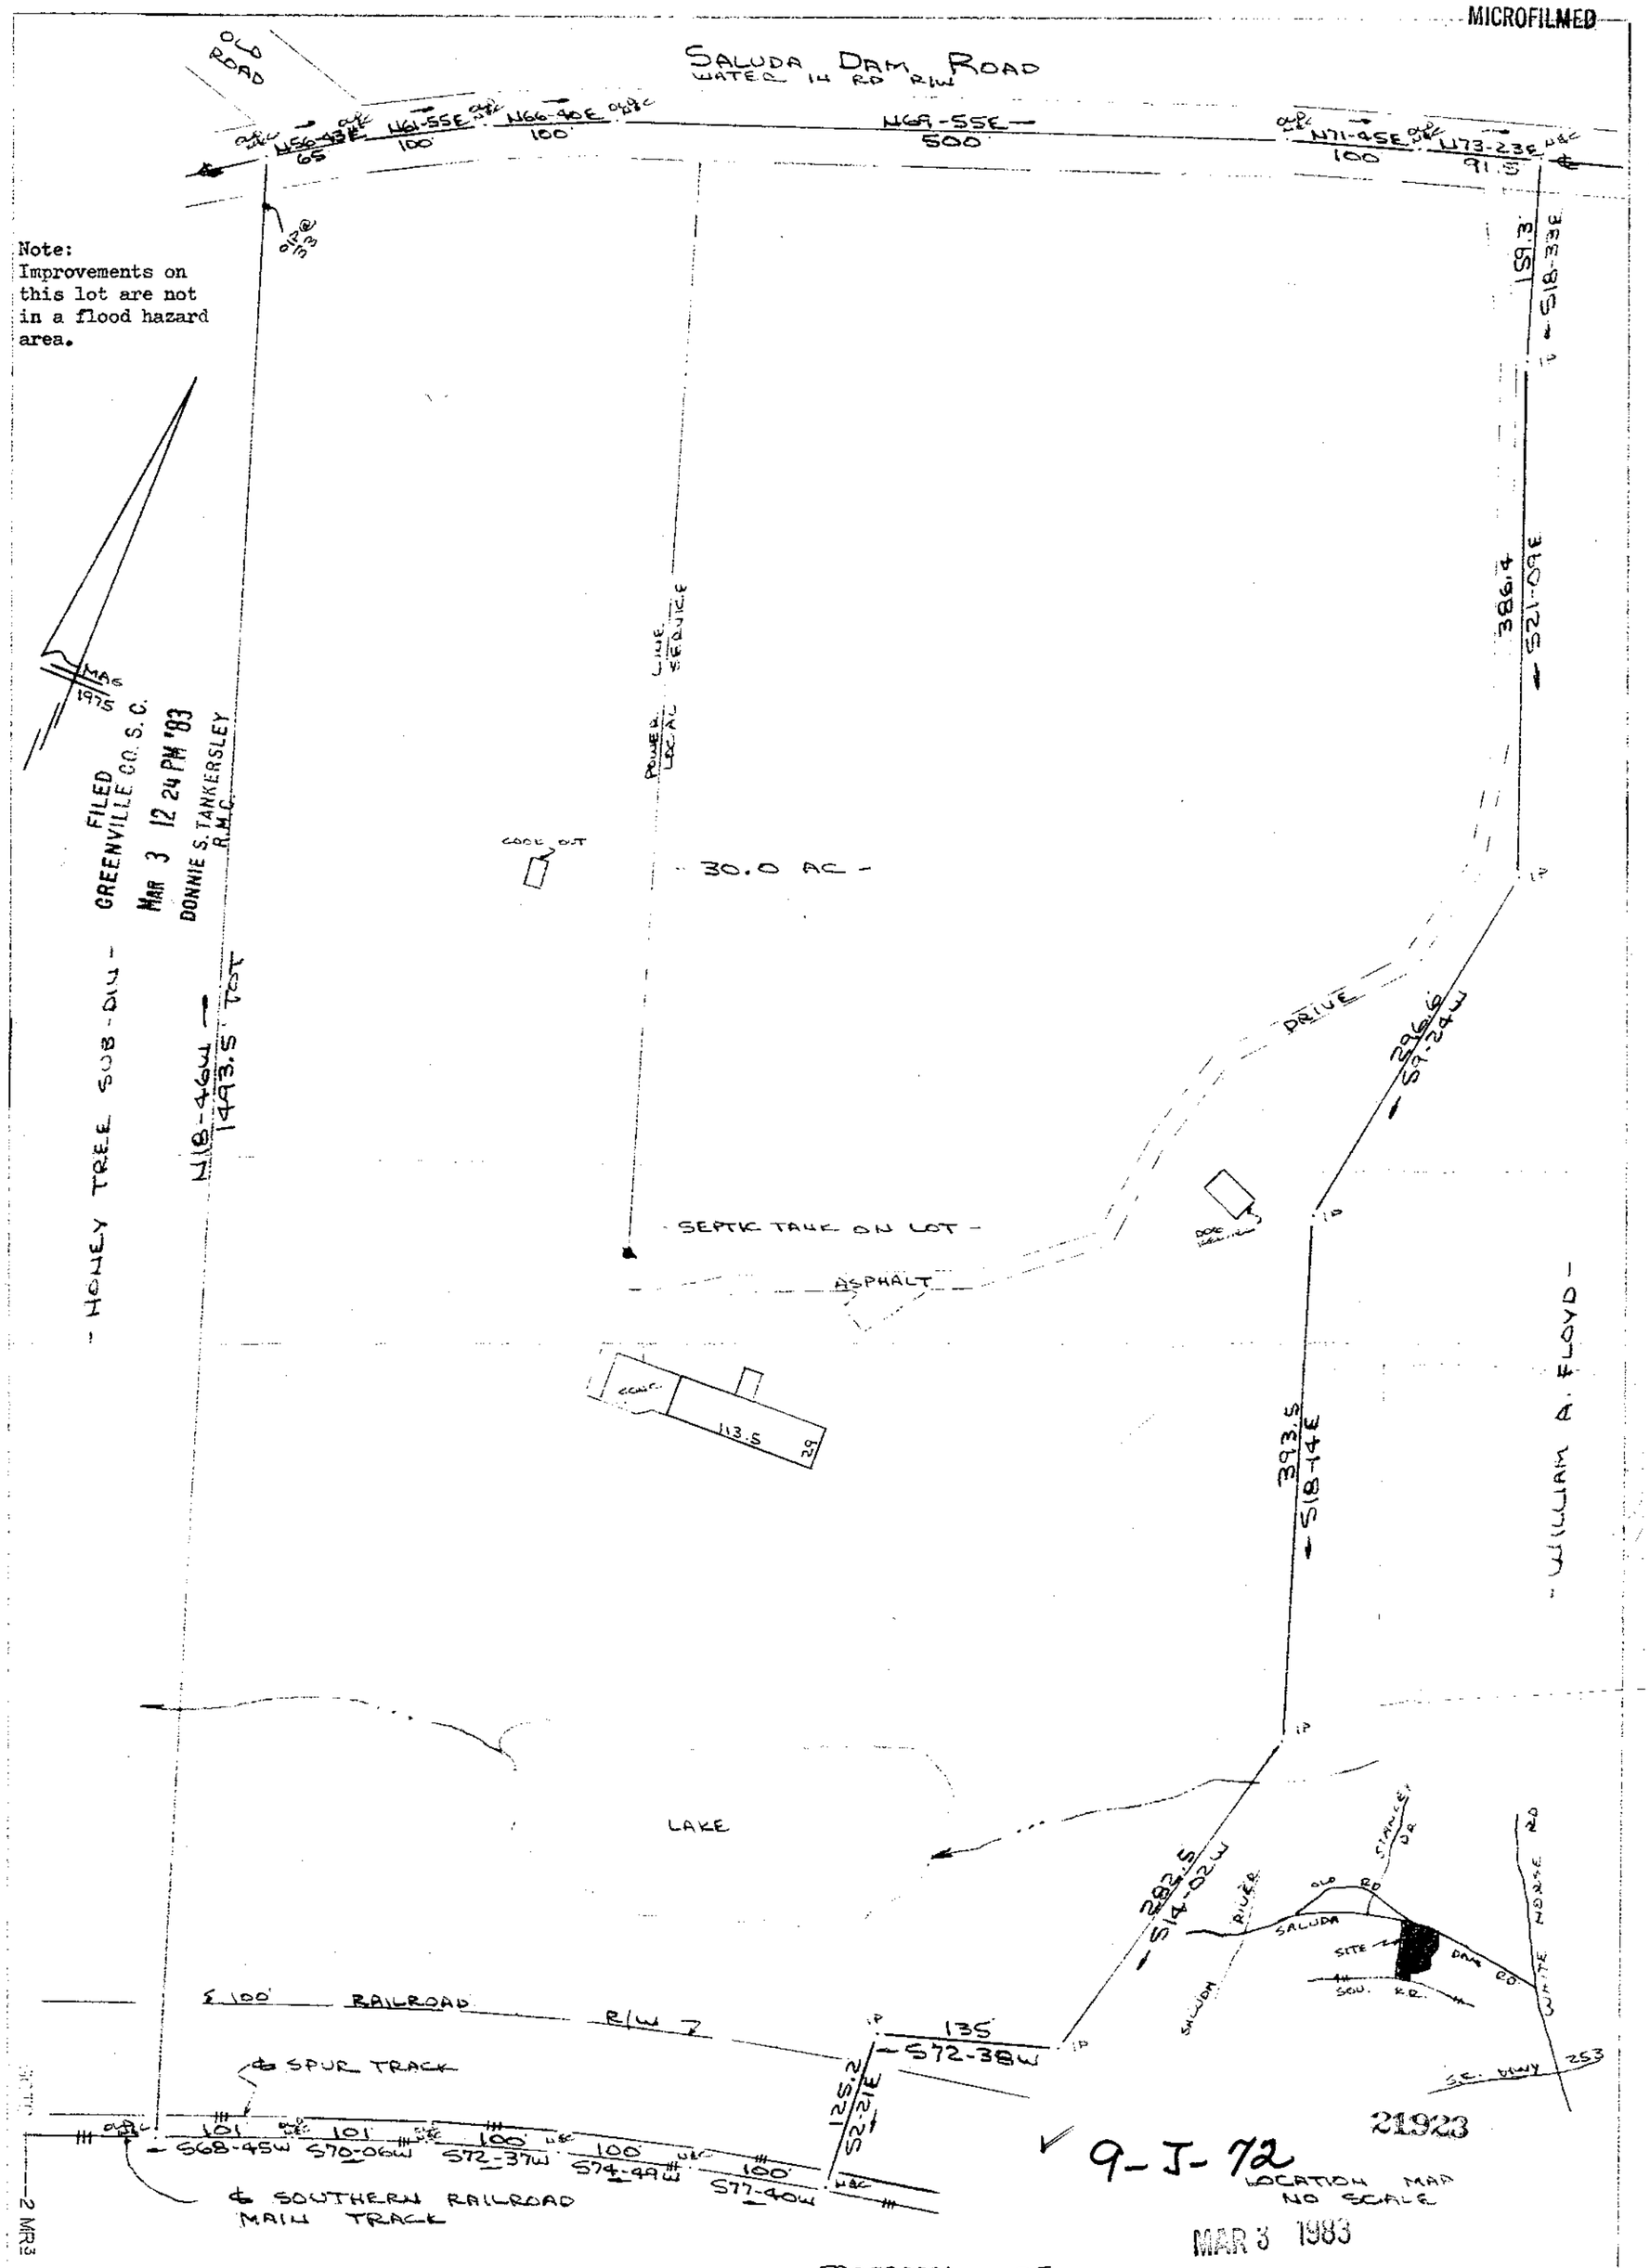

Note:
Improvements on this lot are not in a flood hazard area.

FILED
GREENVILLE CO. S.C.
MAR 3 12 24 PM '83
DONNIE S. TANKERSLEY
R.M.C.

9-J-72

21923

MAR 3 1983

PROPERTY OF
VERNON M. MUSTAIN & SARAH B. MUSTAIN
NEAR GREENVILLE, GREENVILLE COUNTY, S.C.
SCALE: 1"=100' 2 MAR 1983

I Certify That The Ratio Of Precision Of The Field Survey Is 1/3500 As Shown Hereon And That The Area Determined By D.M.D Method Of Area Calculations

This is to certify that on the 2nd day of March, 1983, I surveyed the property shown on this plat, being known as PROPERTY OF WILLIAM M. MUSTAIN & SARAH B. MUSTAIN and recorded in the RMC Office Greenville County, S. C., in Plat Book at Page ; and that the property lines, walls and buildings are as shown hereon, and that the walls and buildings located on said lot do not encroach or project on adjacent street or property, and that no adjacent walls or buildings encroach or project on said premises, and no power lines cross this property except as shown hereon.

R. B. Bruce

R. B. Bruce, RLS #1952

CAROLINA SURVEYING CO.
112 Manly St., Greenville, S. C.

2 MAR 83 758 5.00CI

252/768

B1-1-PT1