AF 10505

MICROFILMED

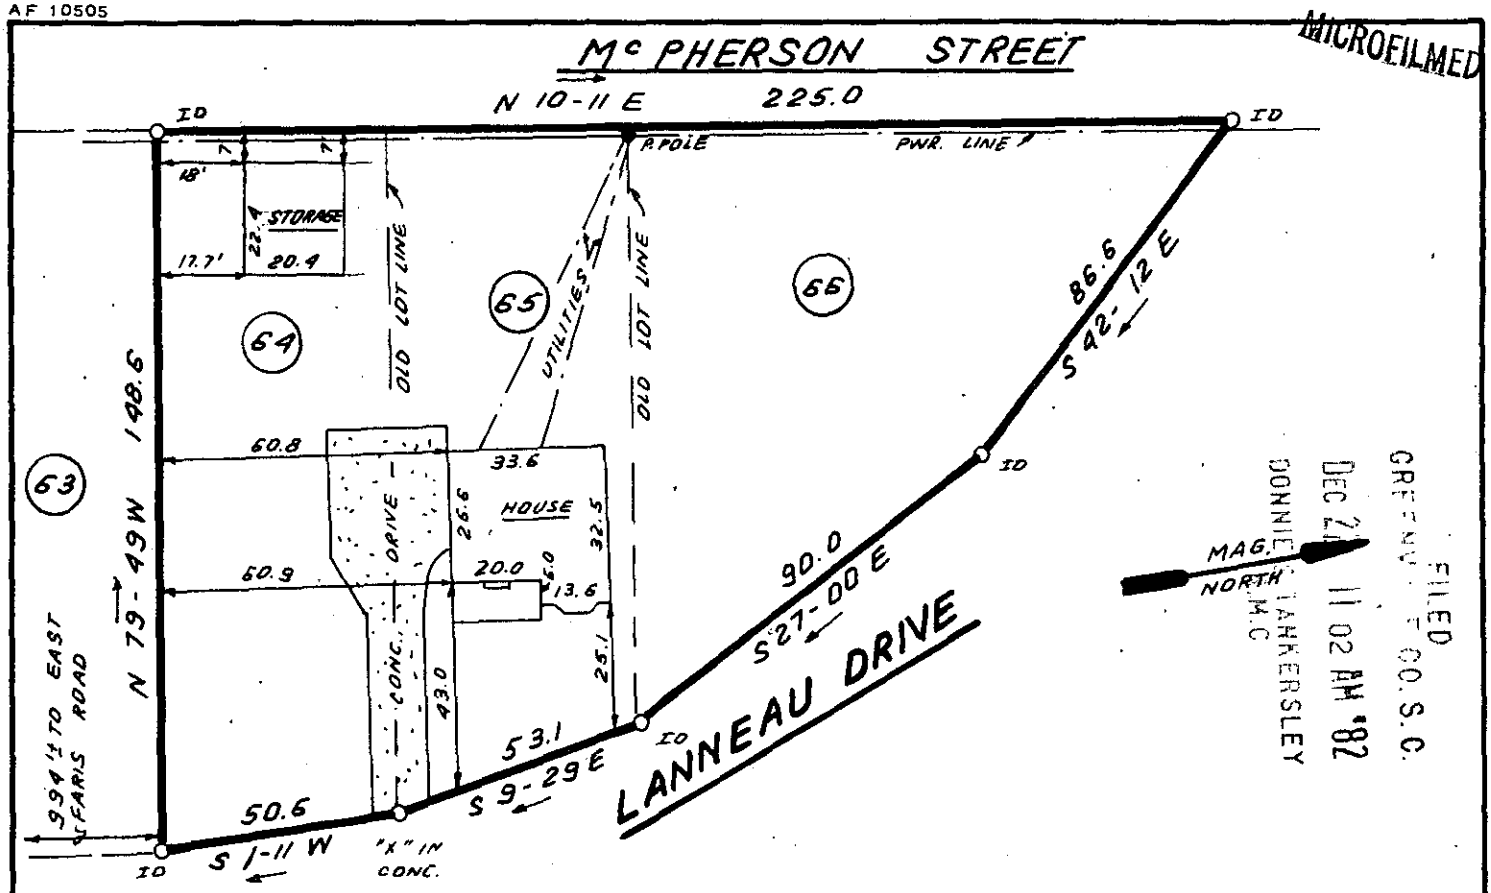

FILED
GREENVILLE CO. S.C.
DEC 27 11 02 AM '82
DONNIE TANKERSLEY
R.M.C.

This is to certify that on Dec. 17. 1982, I surveyed the property shown on this plat, known as Lot 64,Lot 65 & Lot 66 on Plat of LANNEAU DRIVE, HIGHLANDS ,recorded in the RMC office of Greenville County in Plat Book D, Pages 288-289, and that the property lines, walls, and buildings are as shown hereon; that the building located on said lot does not encroach or project on adjacent streets or property, and no adjacent walls or buildings encroach or project on said premises, and that no utility lines cross this property except as shown hereon. This property is not located in a designated flood hazard area.

15241

James R. Freeland
James R. Freeland RLS & PE 4781

9-K-22

DEC 22 1982

40 0 40 80
scale feet

GCTO ----- 3 DE22 82

035

SOUTH CAROLINA REGISTERED LAND SURVEYOR No. 4781 JAMES RALPH FREELAND

SEAL

3.00CD

STATE OF SOUTH CAROLINA
GREENVILLE COUNTY

LANNEAU DRIVE HIGHLANDS
LOT 64; 65; & 66
PROPERTY OF
CHARLES MORGAN STUART JR.
VIRGINIA M. STUART

FREELAND & ASSOCIATES
Engineers • Land Surveyors
GREENVILLE, S.C.

SURVEY	O CH
DRAWN	B.R.
CHECK	RP
SCALE	1" = 40'
DATE	DEC. 17.82
DWG. NO.	8191

PRINT MACHINE INC.