AF 10755A

MICROFILMED

FILED
GREENVILLE CO. S. C.
MAR 31 3 50 PM '83
DONNIE S. TANKERSLEY
R.M.C.

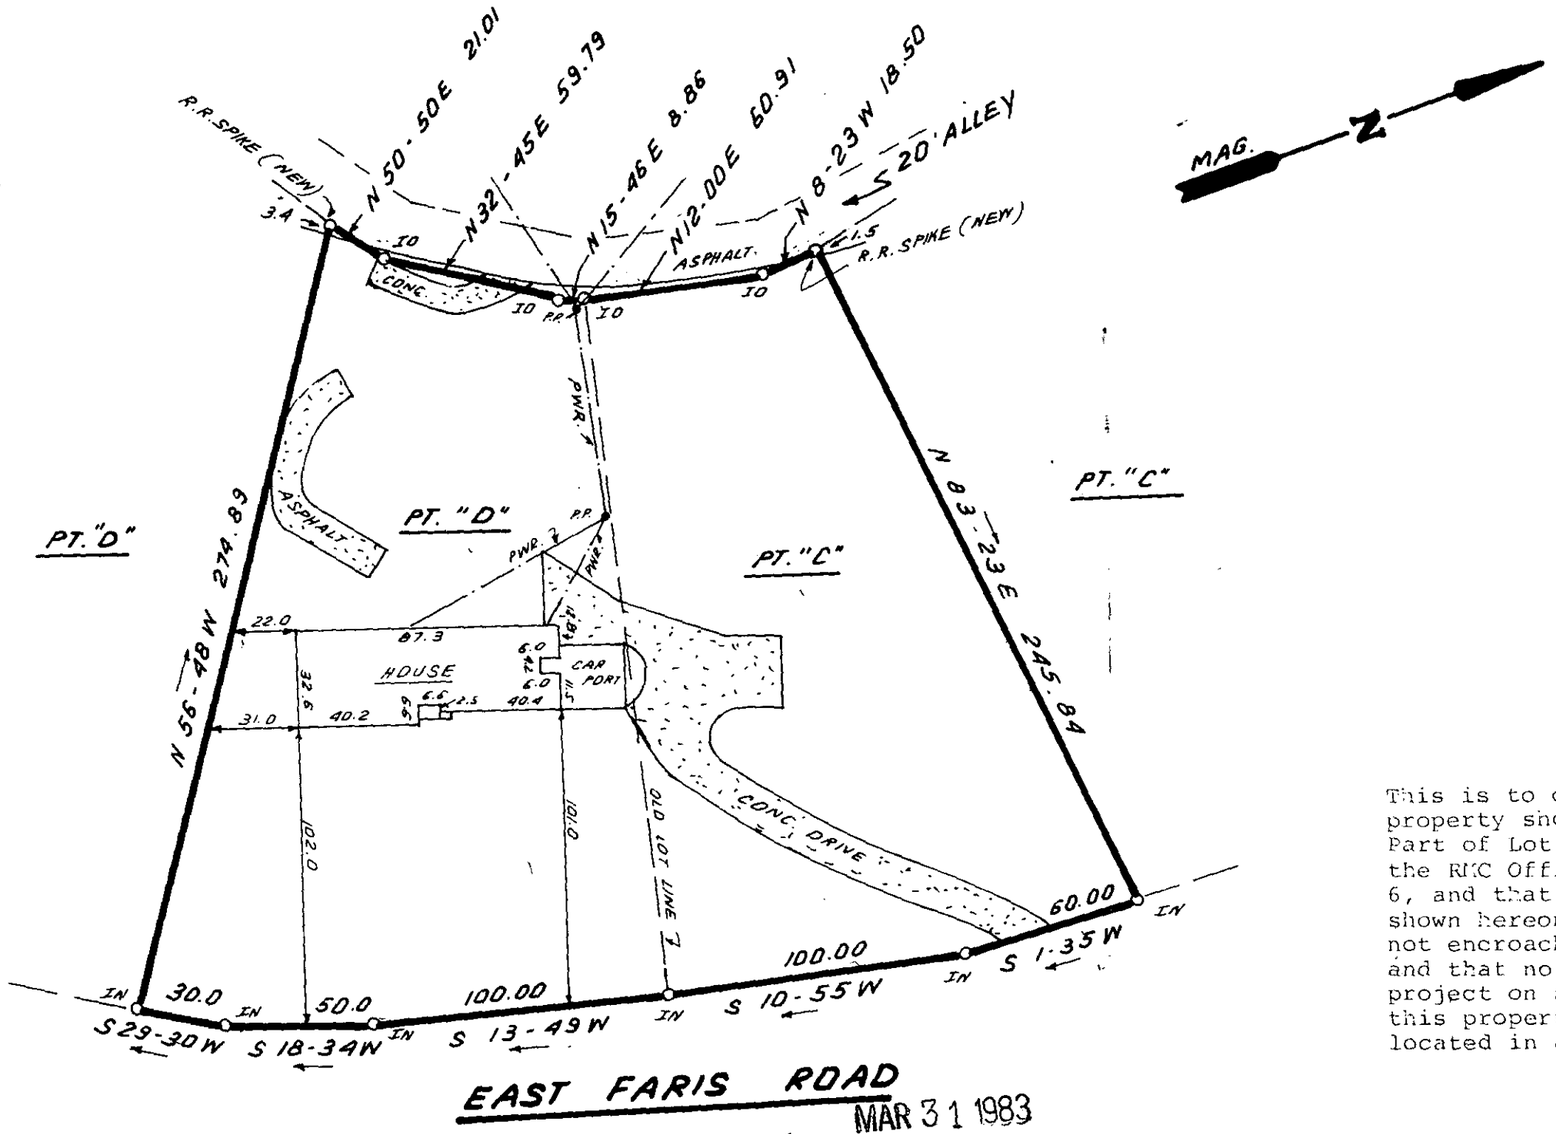

MAR 31 1983

9-M-62

25057

50 0 50 100
scale feet

This is to certify that on March 28, 1983, I surveyed the property shown on this plat, known as Part of Lot D and Part of Lot C on the Plat of Forest Heights, recorded in the RMC Office of Greenville County in Plat Book CC on page 6, and that the property lines, walls and buildings are as shown hereon; that the building located on said lot does not encroach or project on adjacent streets or property, and that no adjacent walls or buildings encroach or project on said premises, and that no utility lines cross this property except as shown hereon. This property is not located in a designated flood hazard area.

James R. Freeland
James R. Freeland PE RLS 4781

SOUTH CAROLINA REGISTERED LAND SURVEYOR NO. 4781 JAMES RALPH FREELAND

STATE OF SOUTH CAROLINA
GREENVILLE COUNTY

FOREST HEIGHTS
PT. LOT "D" & PT. LOT "C"
PROPERTY OF
CHARLES R. FOWLER
PATRICIA J. FOWLER

FREELAND & ASSOCIATES
Engineers • Land Surveyors
GREENVILLE, S.C.

SURVEY	L.T.
DRAWN	B.R.
CHECK	M.C.
SCALE	1" = 50'
DATE	MARCH 28, 1983
DWG. NO.	8644

008