MICROFILMED Exhibit C

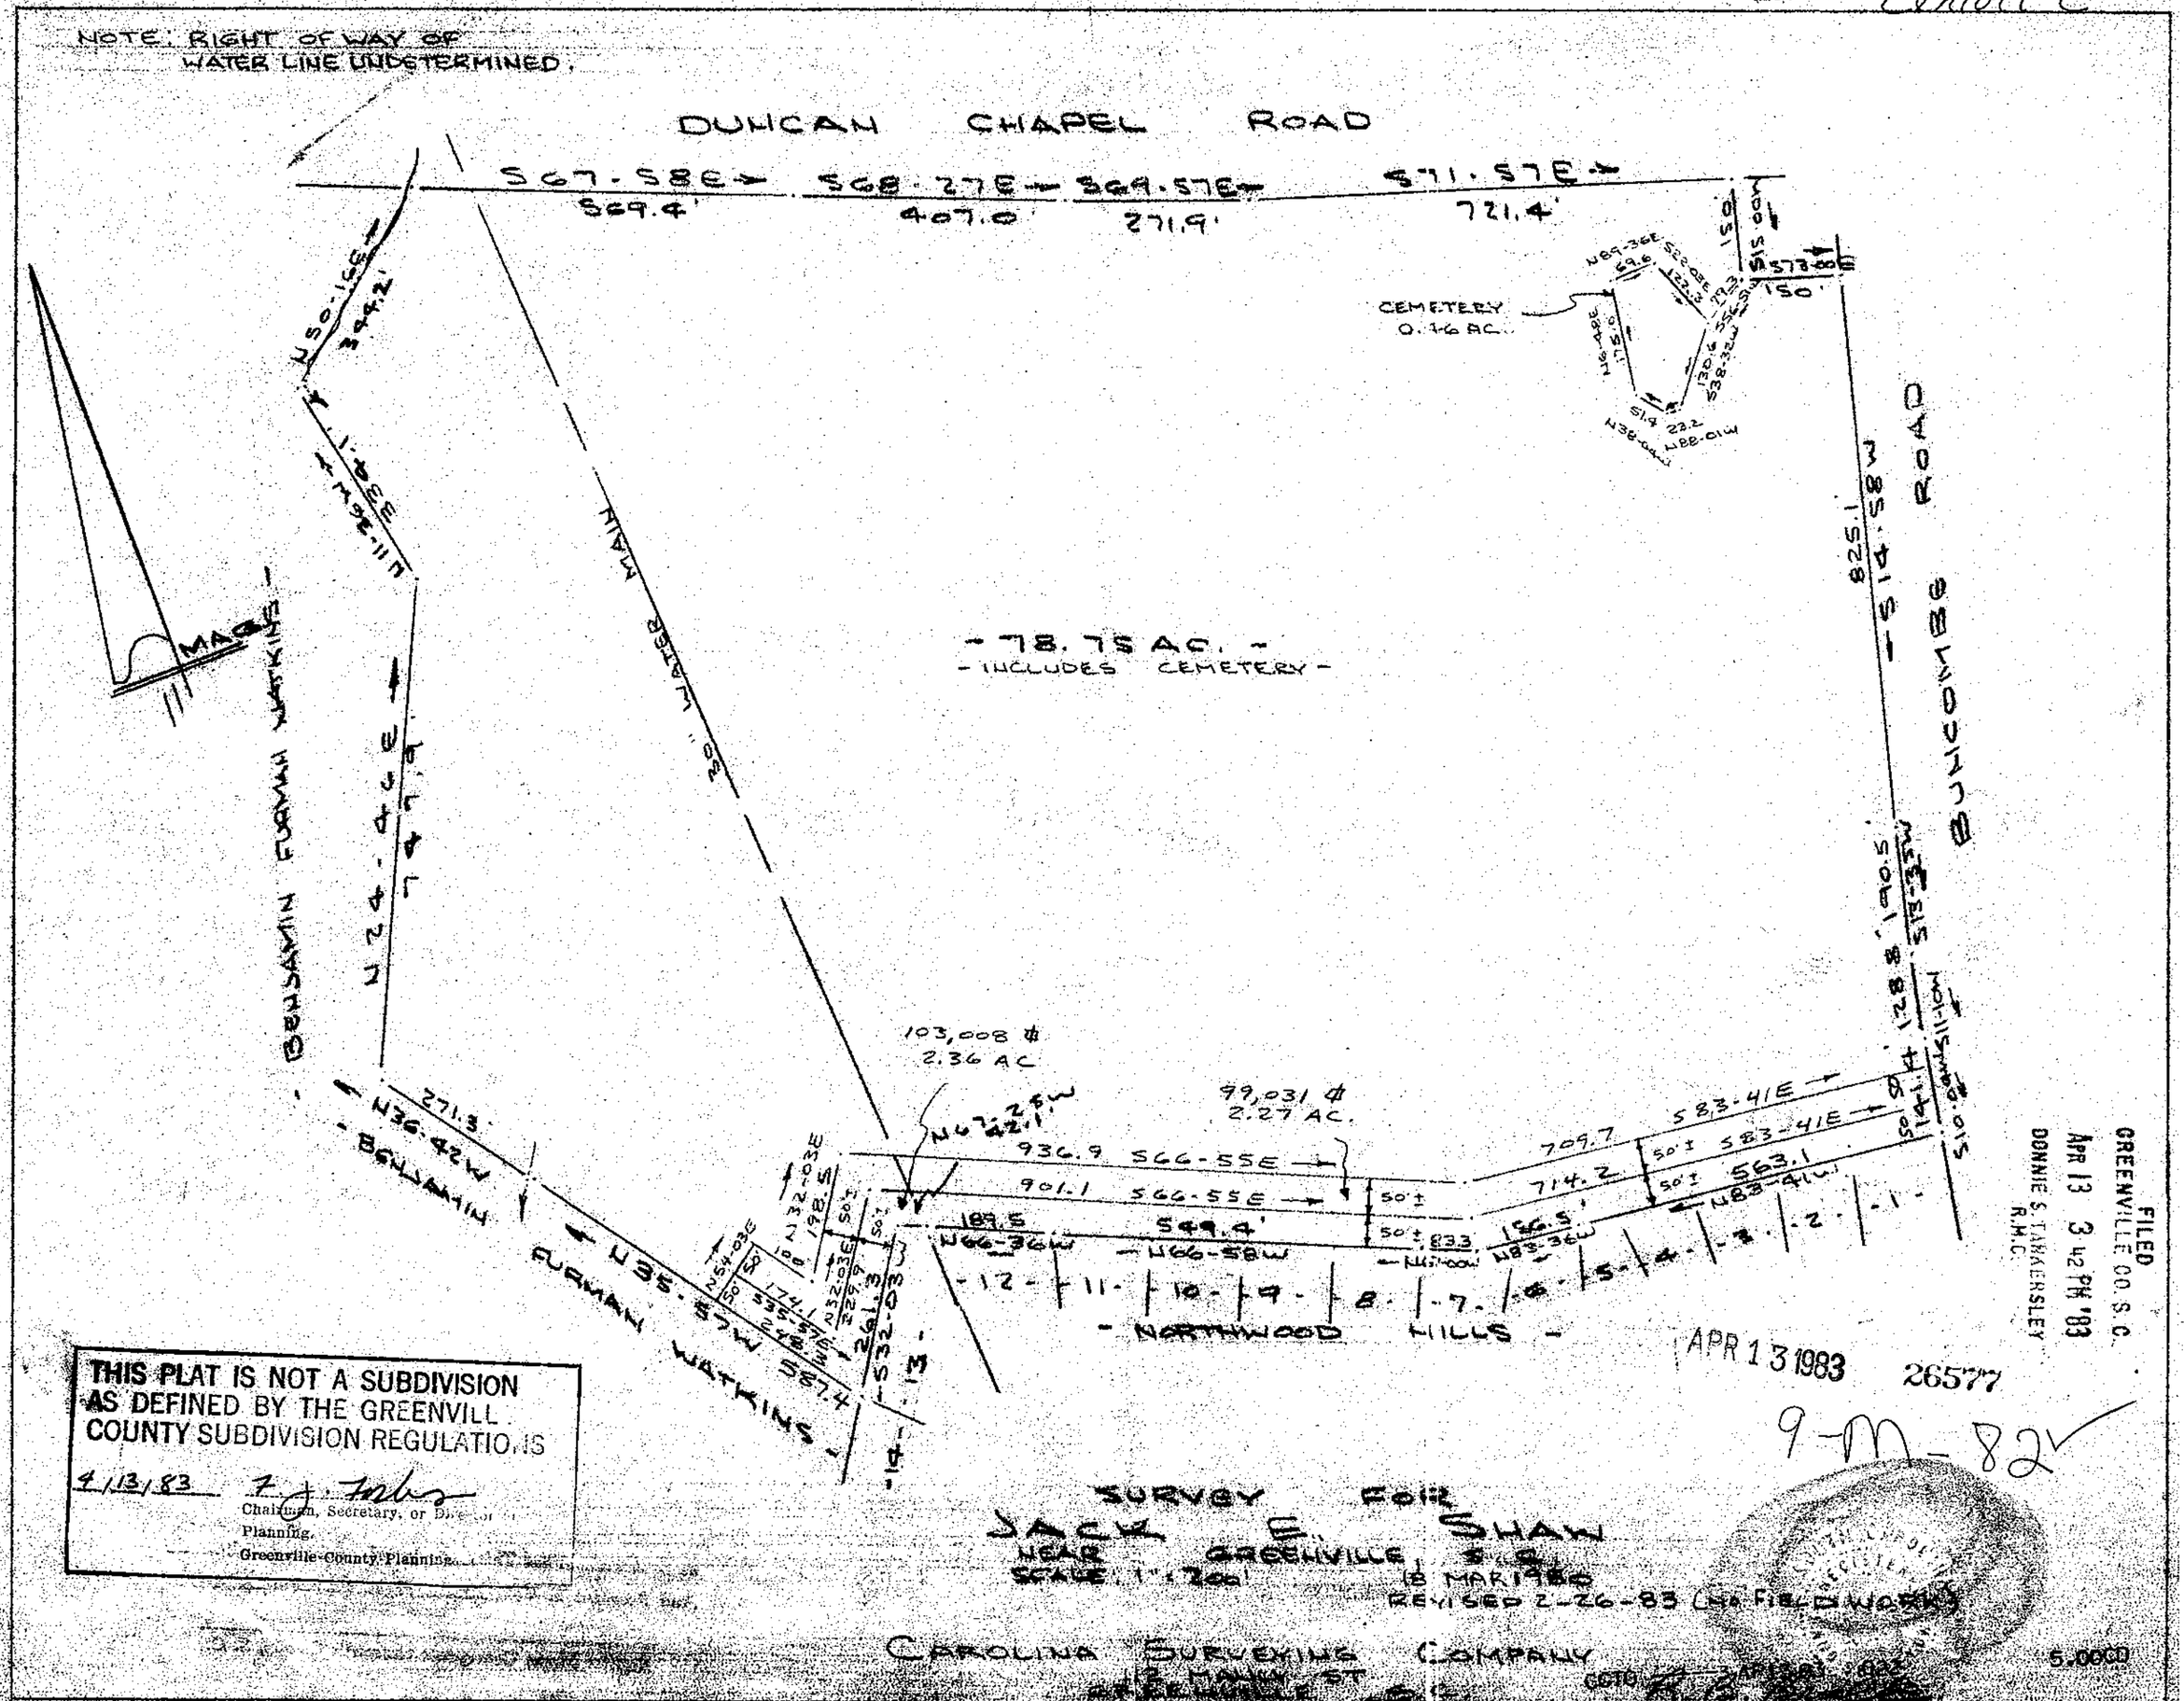

THIS PLAT IS NOT A SUBDIVISION AS DEFINED BY THE GREENVILL COUNTY SUBDIVISION REGULATIONS

4/13/83 F. J. Forbes
Chairman, Secretary, or Director of Planning.
Greenville County Planning

APR 13 1983 26577

9-M-82

FILED
GREENVILLE CO. S.C.
APR 13 3 42 PM '83
DONNIE S. TANKERSLEY
R.M.C.

SURVEY FOR
JACK E. SHAW
NEAR GREENVILLE, S.C.
SCALE: 1" = 200'
18 MAR 1980
REVISED 2-26-83 (NO FIELD WORK)

CAROLINA SURVEYING COMPANY
12 MANLY ST
GREENVILLE S.C.

5.00CD